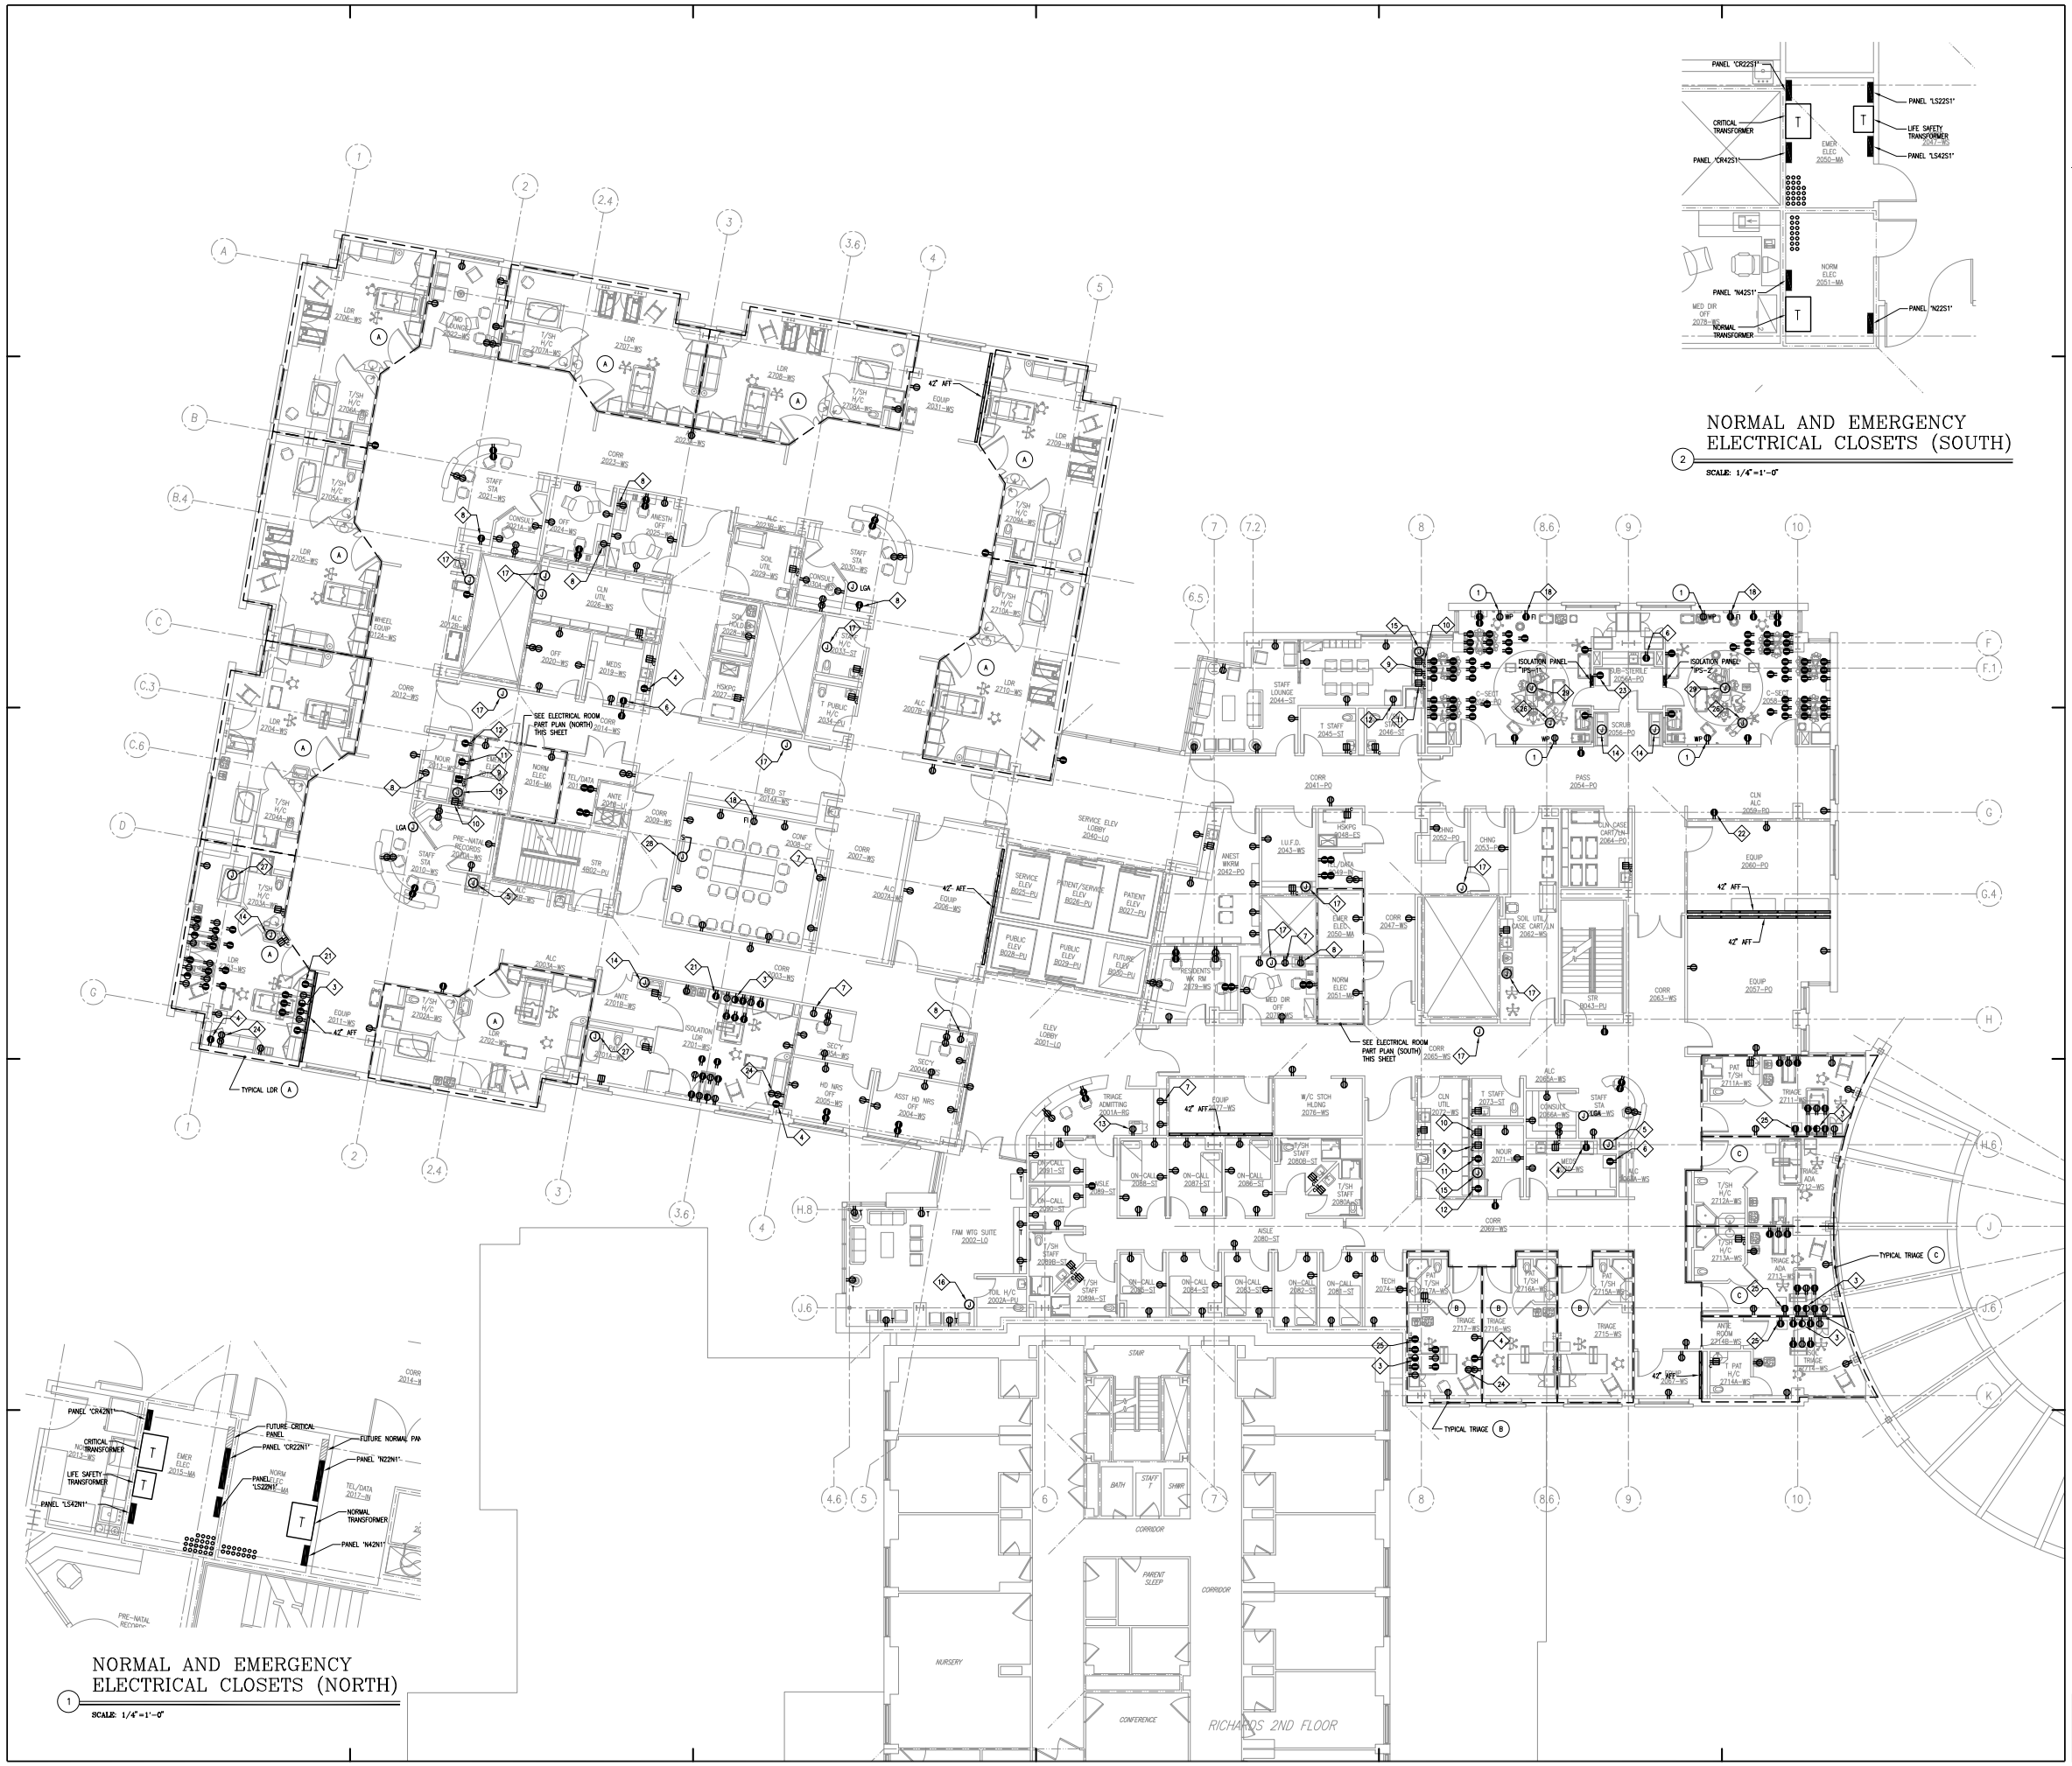

NORMAL AND EMERGENCY ELECTRICAL CLOSETS (SOUTH)

2 SCALE: 1/4"=1'-0"

NORMAL AND EMERGENCY ELECTRICAL CLOSETS (NORTH)

1 SCALE: 1/4"=1'-0"

General Notes:

DRAWING NOTES:

1. NORMAL POWER RECEPTACLES IN C-SECTION ROOMS SHALL BE PROVIDED WITH WEATHERPROOF COVER TO RESTRICT ACCESS. ELECTRICAL CONTRACTOR SHALL PROVIDE A PLASTIC LAMINATE ENGRAVED PLACARD DIRECTLY NEXT TO THE OUTLET READING, "NORMAL POWER – USE ONLY IN EMERGENCY OR LOSS OF CRITICAL POWER. NOT ON ISOLATION PANEL/SAFE SYSTEM".

EQUIPMENT NOTES:

1. RECEPTACLE FOR TELEVISION
2. RECEPTACLE FOR BASSINET/WARMER.
3. RECEPTACLE FOR PATIENT BED.
4. RECEPTACLE FOR REFRIGERATOR (UNDERCABINET).
5. CONNECTION FOR PNEUMATIC TUBE STATION.
6. RECEPTACLE FOR PYXIS MACHINE.
7. RECEPTACLE FOR FAX MACHINE.
8. RECEPTACLE FOR PRINTER.
9. DEDICATED RECEPTACLE FOR MICROWAVE.
10. DEDICATED RECEPTACLE FOR COFFEE MAKER.
11. DEDICATED CONNECTION FOR ICE MACHINE.
12. DEDICATED RECEPTACLE FOR REFRIGERATOR (FULL SIZE).
13. DEDICATED RECEPTACLE FOR COPIER MACHINE.
14. CONNECTION FOR SENSOR FAUCET.
15. CONNECTION FOR HOT WATER DISPENSER.
16. CONNECTION FOR ELECTRIC WATER COOLER.
17. CONNECTION FOR SMOKE DAMPER (LIFE SAFETY CIRCUIT).
18. RECEPTACLE FOR FILM ILLUMINATOR.
19. RECEPTACLE FOR WASHING MACHINE.
20. DEDICATED RECEPTACLE FOR CLOTHES DRYER.
21. RECEPTACLE FOR OBTV.
22. RECEPTACLE FOR DEFIBRILLATOR.
23. DEDICATED RECEPTACLE FOR BLANKET WARMER.
24. RECEPTACLE FOR TELEVISION/VCR/DVD.
25. RECEPTACLE FOR FETAL MONITOR.
26. EMERGENCY POWER CONNECTION FOR GAS COLUMN. (4 DUPLEX RECEPTACLES).
27. CONNECTION FOR HYDROTHERAPY TUB.
28. CONNECTION FOR MOTORIZED PROJECTION SCREEN.
29. CONNECTION FOR SURGICAL TABLE.

MARK	ISSUE DATE	DESCRIPTION
PERMIT	09/24/04	PERMIT SET – NOT FOR CONSTRUCTION

FOR PERMIT ONLY - NOT FOR CONSTRUCTION

Issue Log

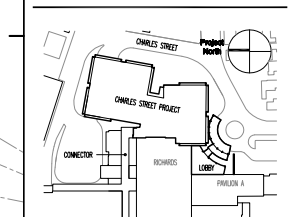

Key Plan

TRO
Architecture
Planning
Engineering
Interior Design
The Ritchie Organization
80 Bridge Street
Newton, MA 02458-1134
617-969-8400

Maine Medical Center
Charles Street Project
Portland, Maine
MMC Project No. 21841

Drawing Title
ELECTRICAL SECOND FLOOR POWER PLAN

0' 4' 8' 16' 32'

Commission No.	4673	Date Issued	
Scale	AS NOTED	Sheet Number	
Drawn By	K.G.		
Approved By	D.S.		
Filename	4673E002_DD		

E302

Copyright © 2004 The Ritchie Organization