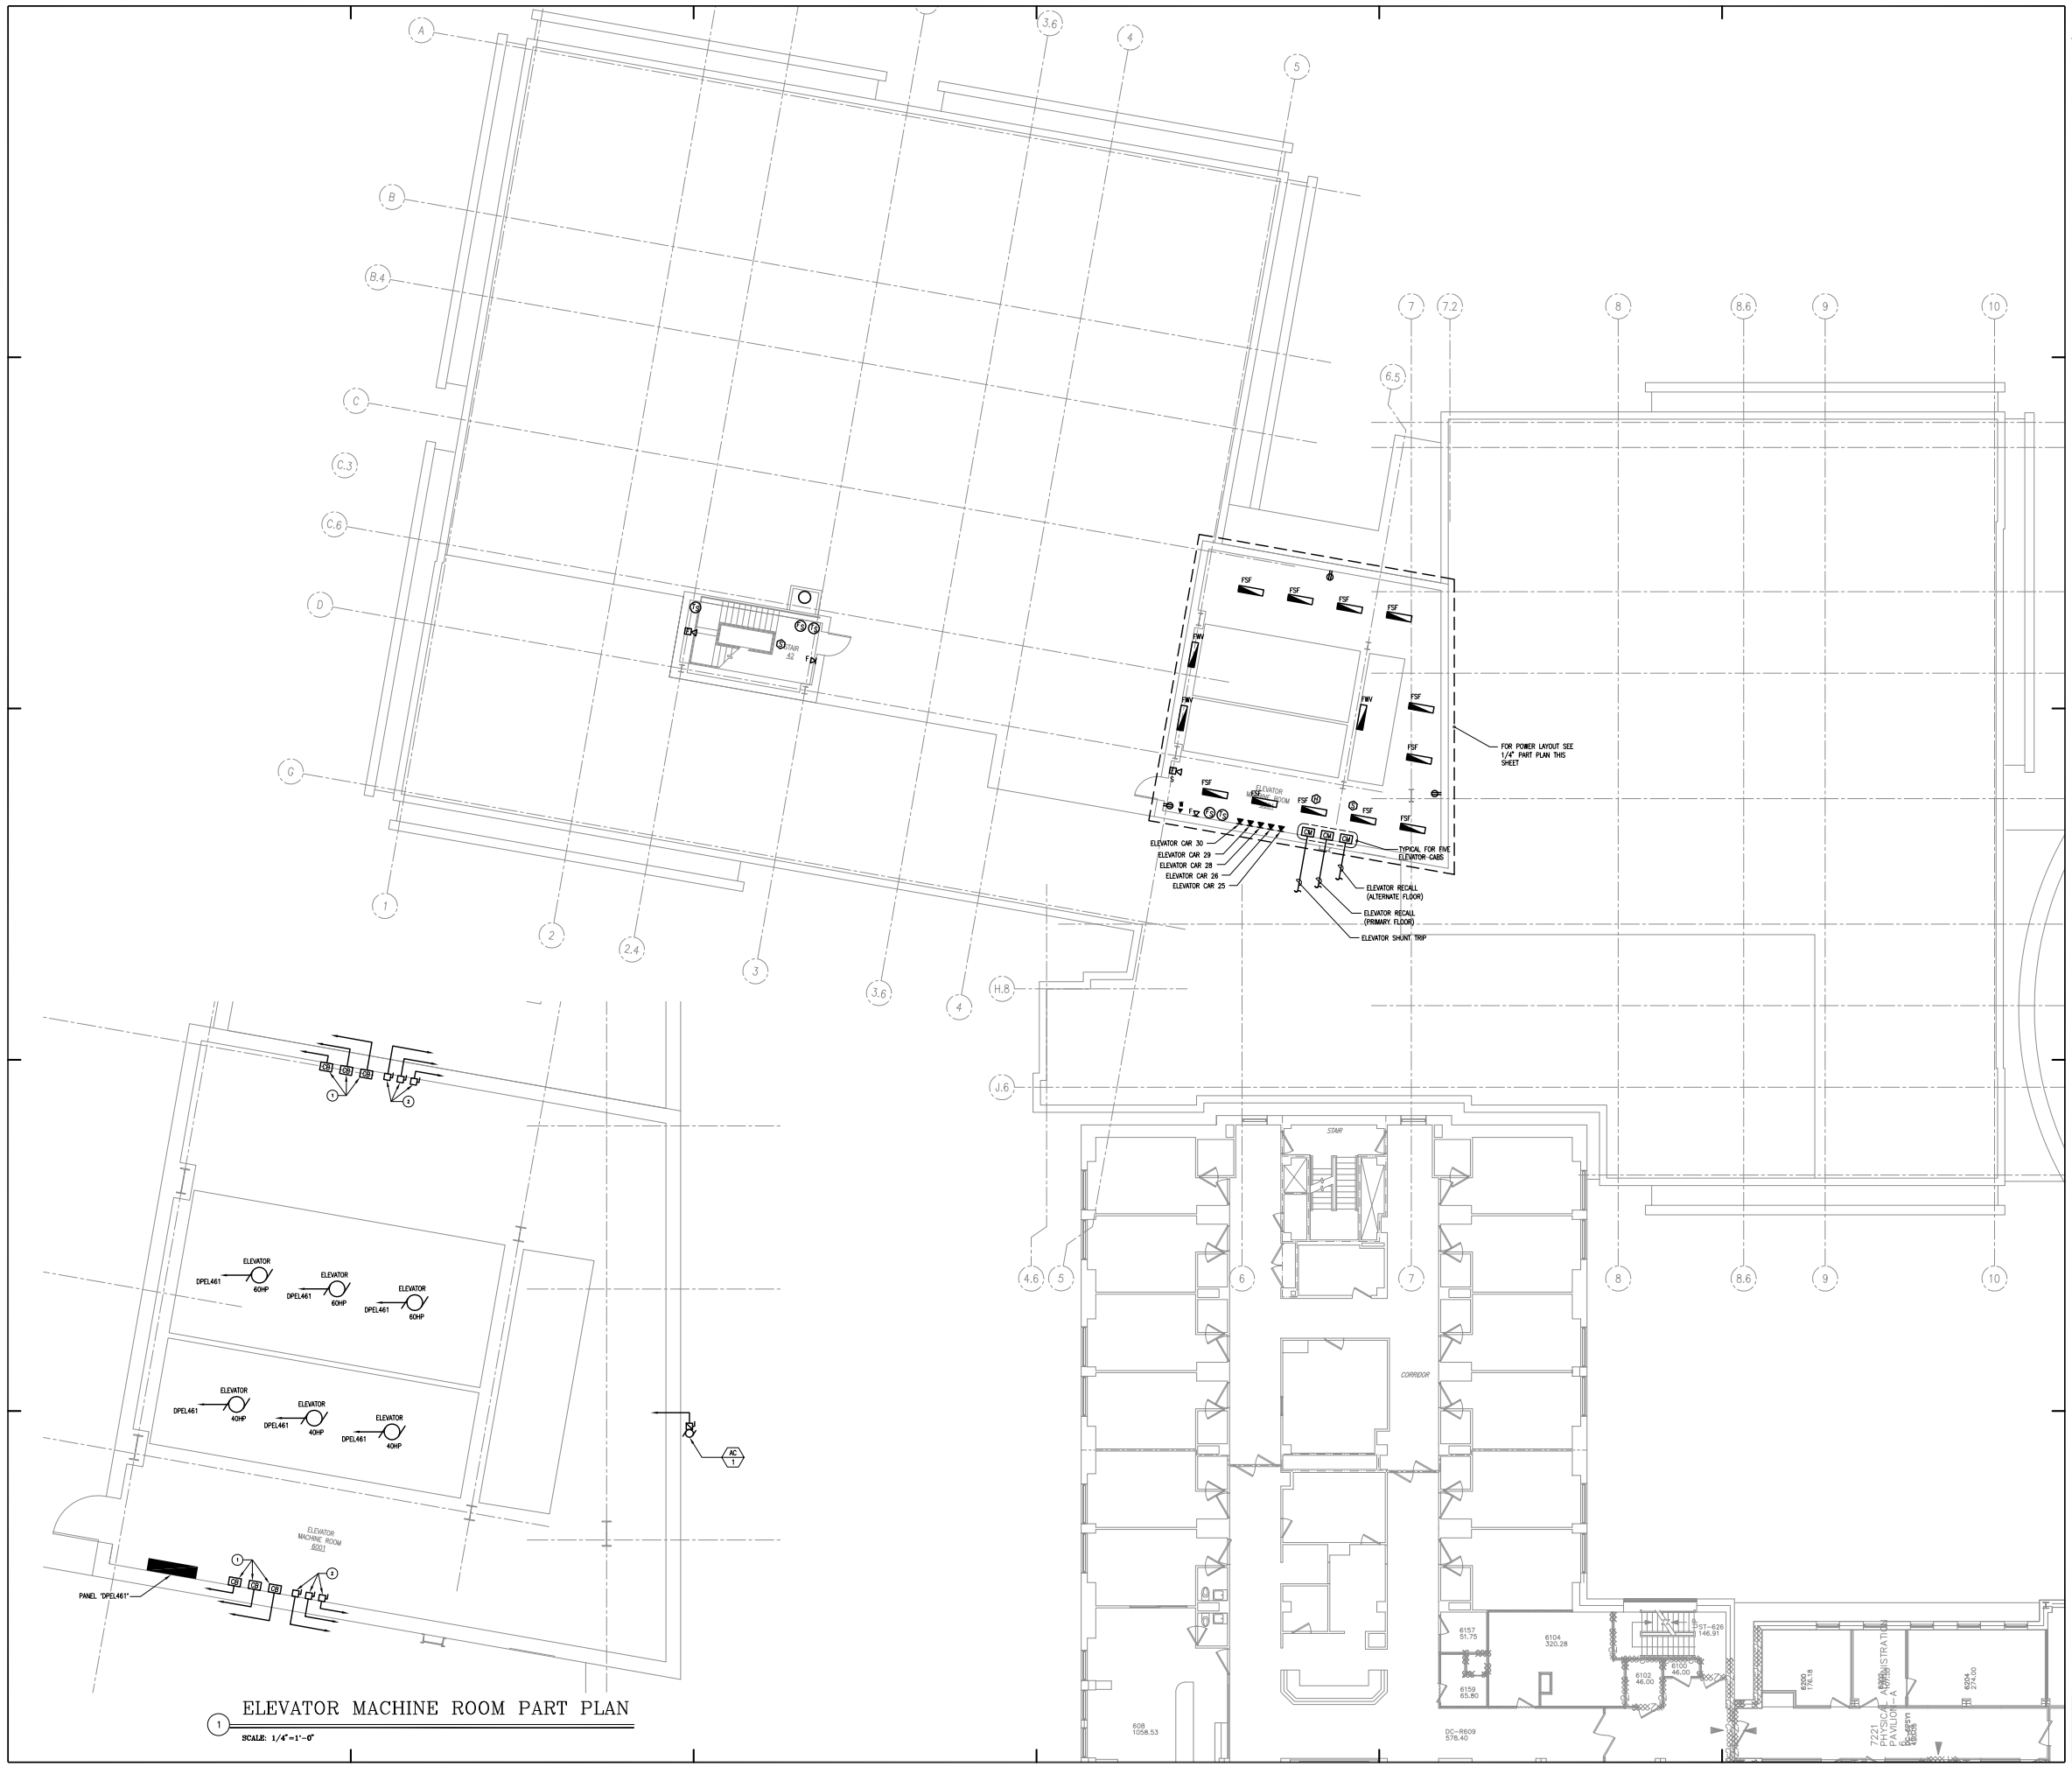

1 ELEVATOR MACHINE ROOM PART PLAN

SCALE: 1/4"=1'-0"

General Notes:

DRAWING NOTES:

1. PROVIDE LOCKABLE ENCLOSED CIRCUIT BREAKER WITH SHUNT TRIP AND THE FOLLOWING FIELD ADJUSTABLE CHARACTERISTICS: INSTANTANEOUS TRIP, LONG AND SHORT TIME PICKUP LEVEL, AND LONG AND SHORT TIME ADJUSTMENTS.
2. LOCKABLE DISCONNECT SWITCH FOR ELEVATOR CAB LIGHTS AND FANS.

MARK	ISSUE DATE	DESCRIPTION
PERMIT	09/24/04	PERMIT SET – NOT FOR CONSTRUCTION

FOR PERMIT ONLY
NOT FOR CONSTRUCTION

Issue Log

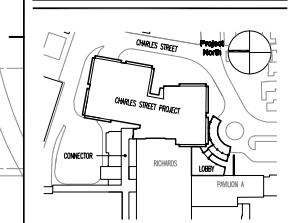

Key Plan

TRO
Architecture
Planning
Engineering
Interior Design
The Ritchie Organization
80 Bridge Street
Newton, MA 02458-1134
617-969-9400

Maine Medical Center
Charles Street Project
Portland, Maine MMC Project No. 21841

Drawing Title
ELECTRICAL SIXTH FLOOR LIGHTING, POWER AND SIGNAL PLANS

0' 4' 8' 16' 32'

Commission No.	4673	Date Issued	
Scale	AS NOTED	Sheet Number	
Drawn By	K.G.		
Approved By	D.S.		
Filename	4673E006_00		

Copyright © 2005 The Ritchie Organization

E306