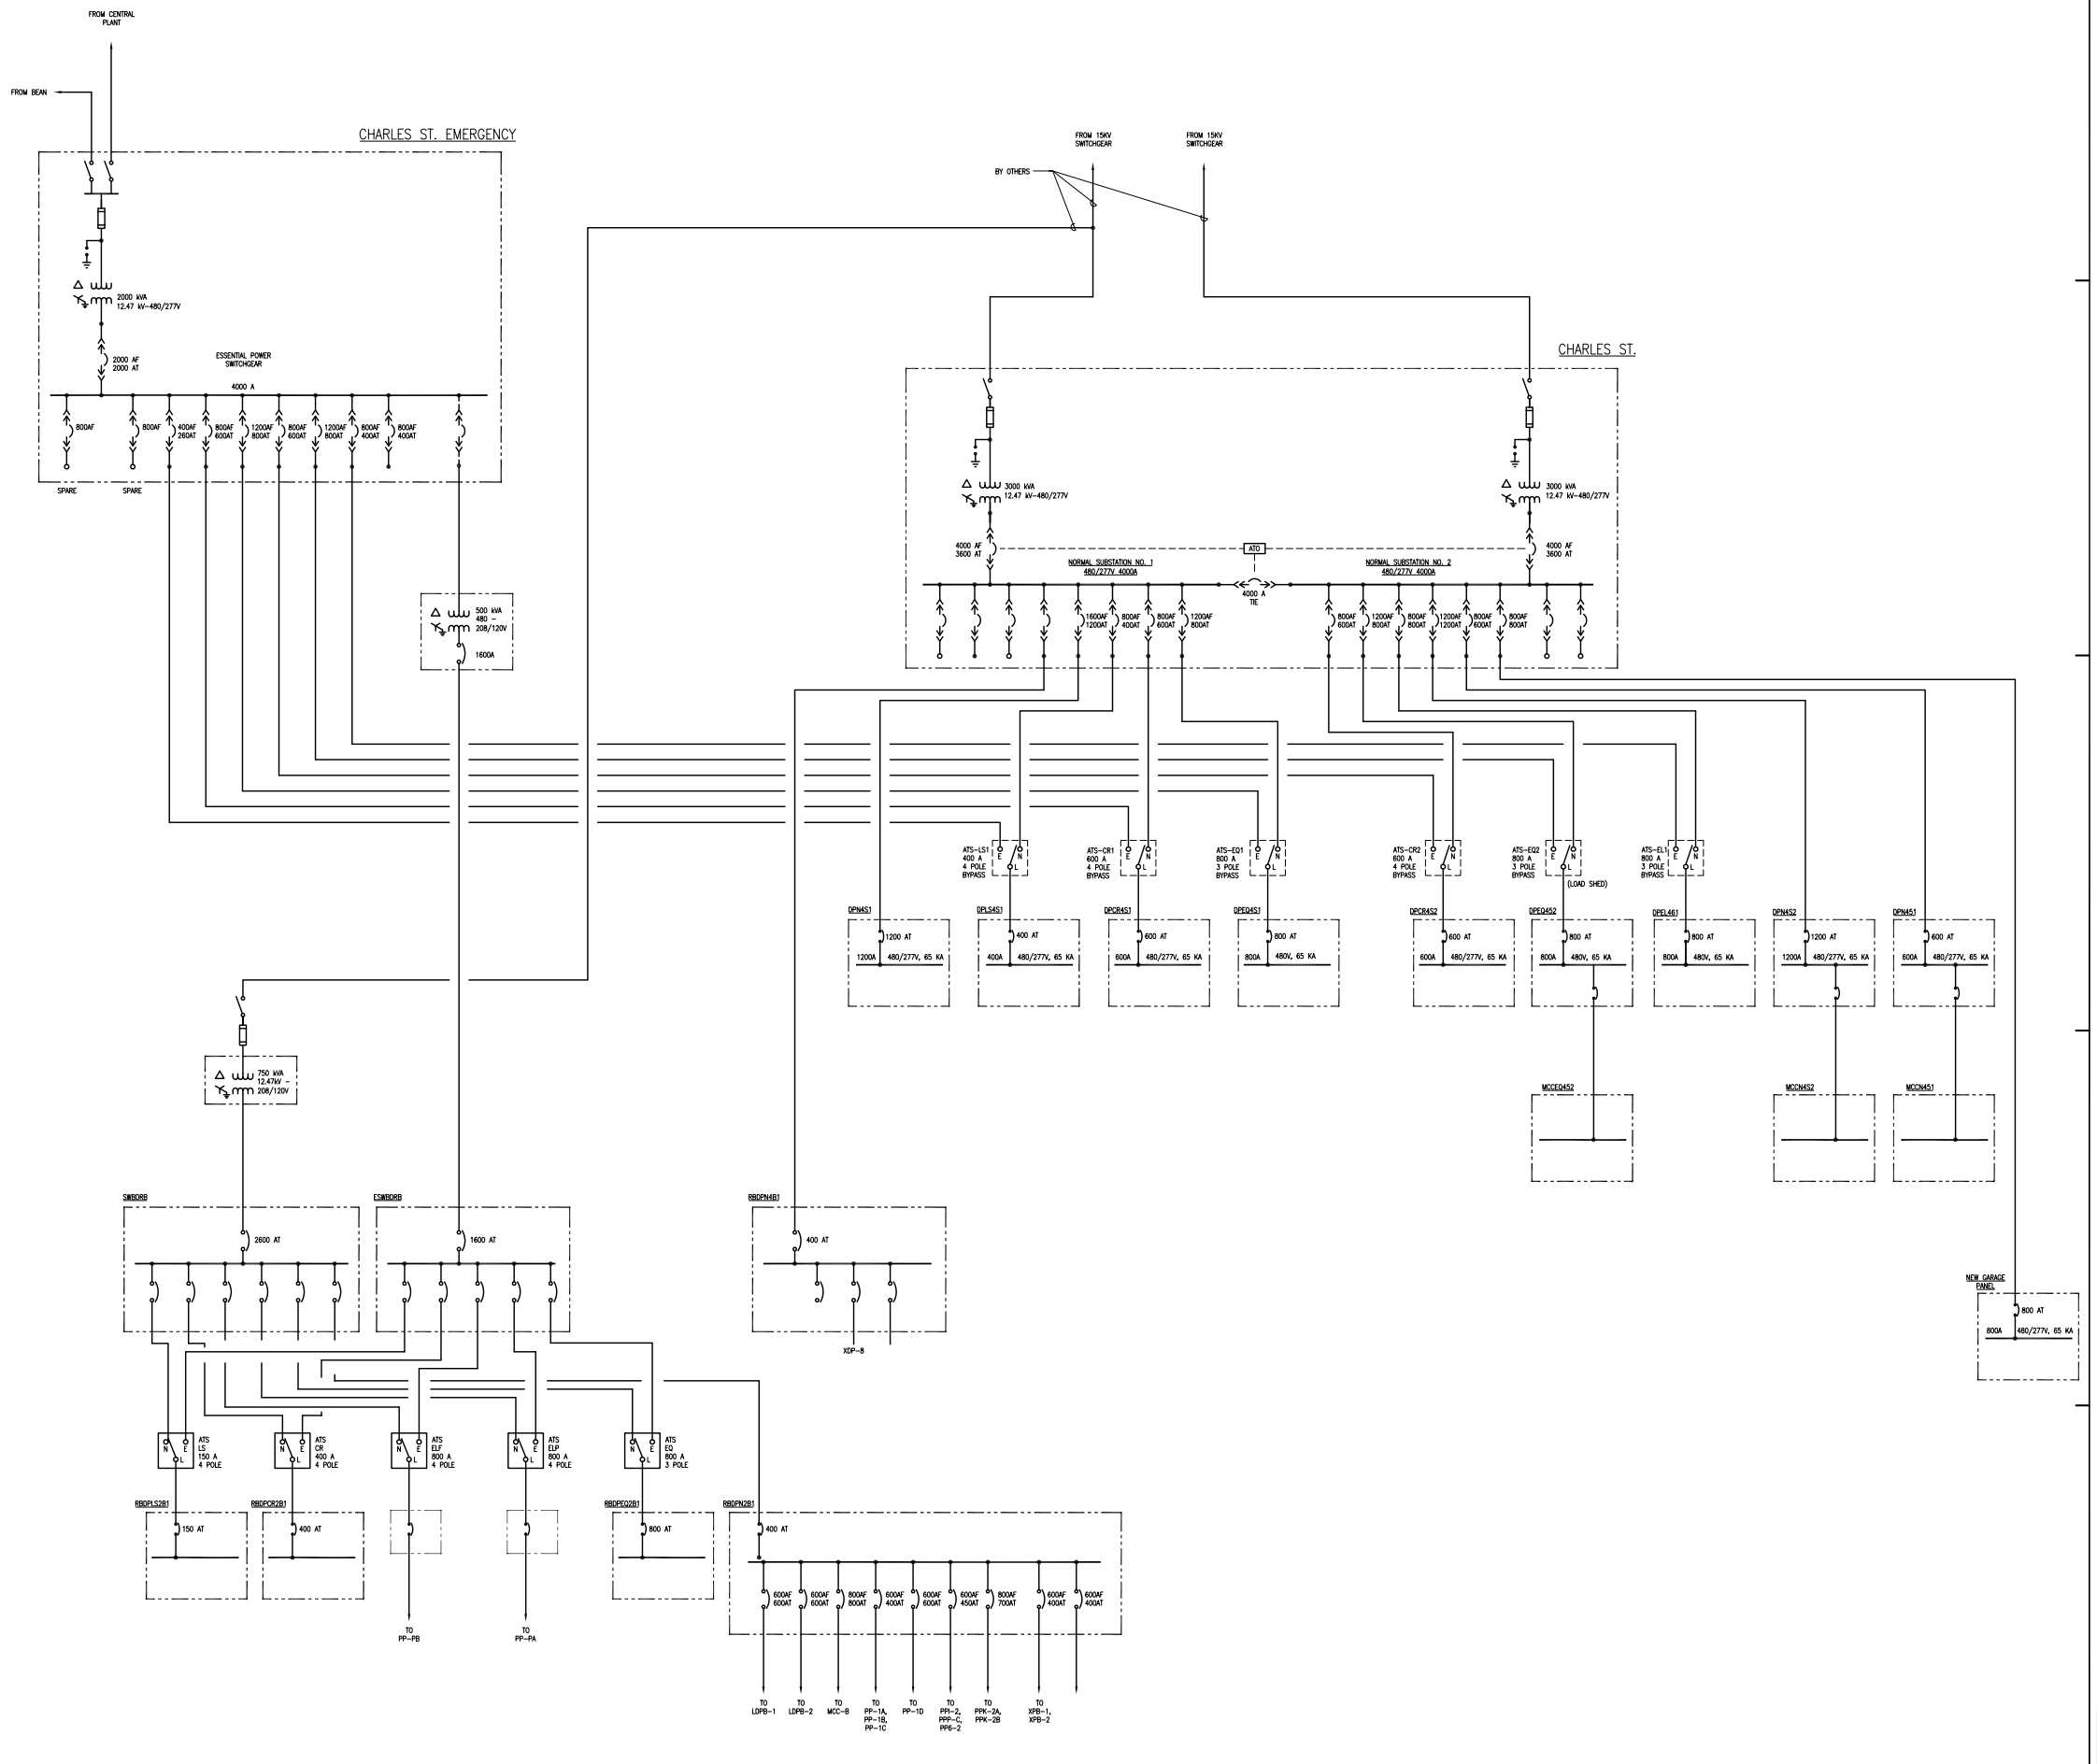

General Notes:

LEGEND:

EXISTING TO BE MAINTAINED.

NEW WORK.

FUTURE WORK.

MARK	ISSUE DATE	DESCRIPTION
PERMIT	09/24/04	PERMIT SET – NOT FOR CONSTRUCTION

FOR PERMIT ONLY - NOT FOR CONSTRUCTION

Issue Log

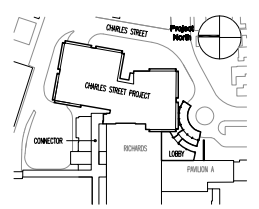

Key Plan

TRO
Architecture
Planning
Engineering
Interior Design
The Ritchie Organization
80 Bridge Street
Newton, MA 02465-1154
617-969-8400

Maine Medical Center
Charles Street Project
Portland, Maine MMC Project No. 21841

Drawing Title

ELECTRICAL
CHARLES ST. POWER
ONE-LINE DIAGRAM

0' 0 0 0 0

Commission No.	4673	Date Issued	
Scale	NONE	Sheet Number	
Drawn By	K.G.		**E623**
Approved By	D.S.		
Filename	4673E622_00		

Copyright, © 2004 The Ritchie Organization