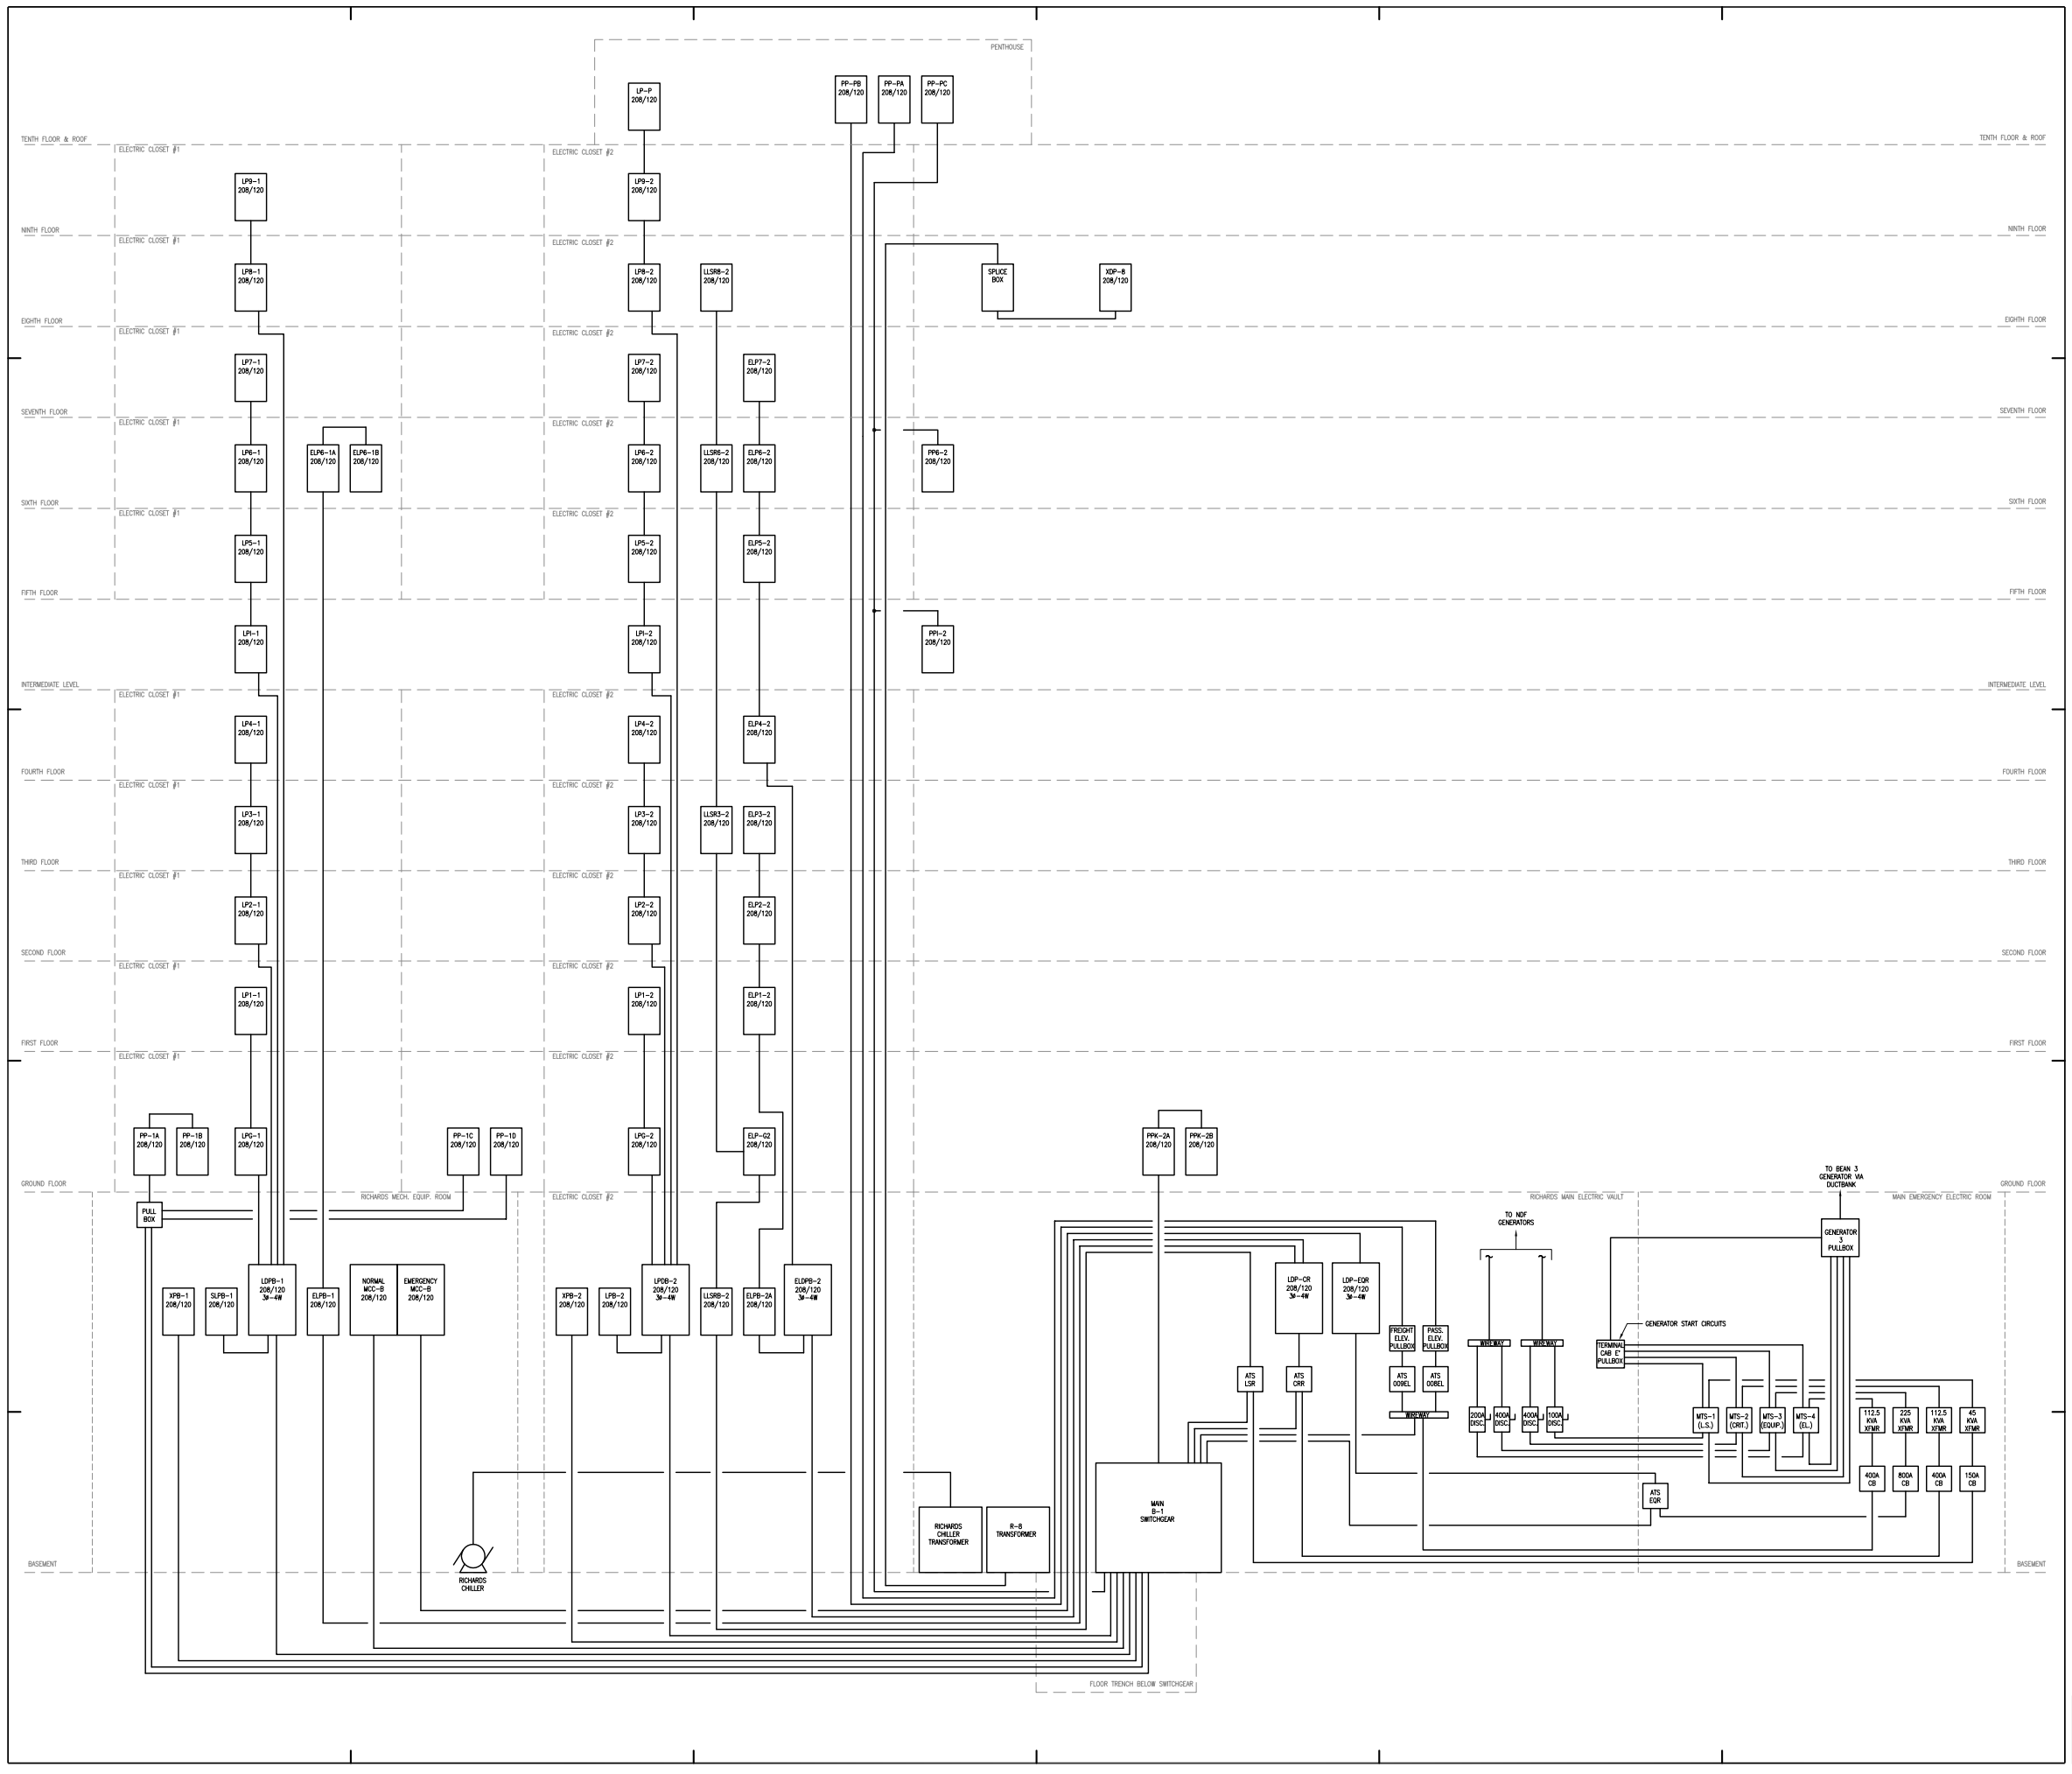

General Notes:

MARK	ISSUE DATE	DESCRIPTION
PERMIT	09/24/04	PERMIT SET – NOT FOR CONSTRUCTION

FOR PERMIT ONLY
NOT FOR CONSTRUCTION

Issue Log

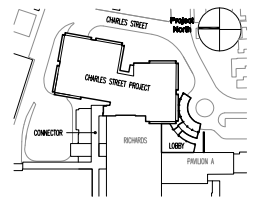

Key Plan

TRO
Architecture
Planning
Engineering
Interior Design
The Ritchie Organization
80 Bridge Street
Newton, MA 02458-1154
617-969-9400

Maine Medical Center
Charles Street Project
Portland, Maine MMC Project No. 21841

Drawing Title
ELECTRICAL EXISTING RICHARDS BUILDING POWER RISER DIAGRAM

0" 0 0 0 0

Commission No.	4673	Date Issued	
Scale	NONE	Sheet Number	
Drawn By	N.V.		E625
Approved By			
Filename	4673E622_DD		

Copyright © 2004 The Ritchie Organization