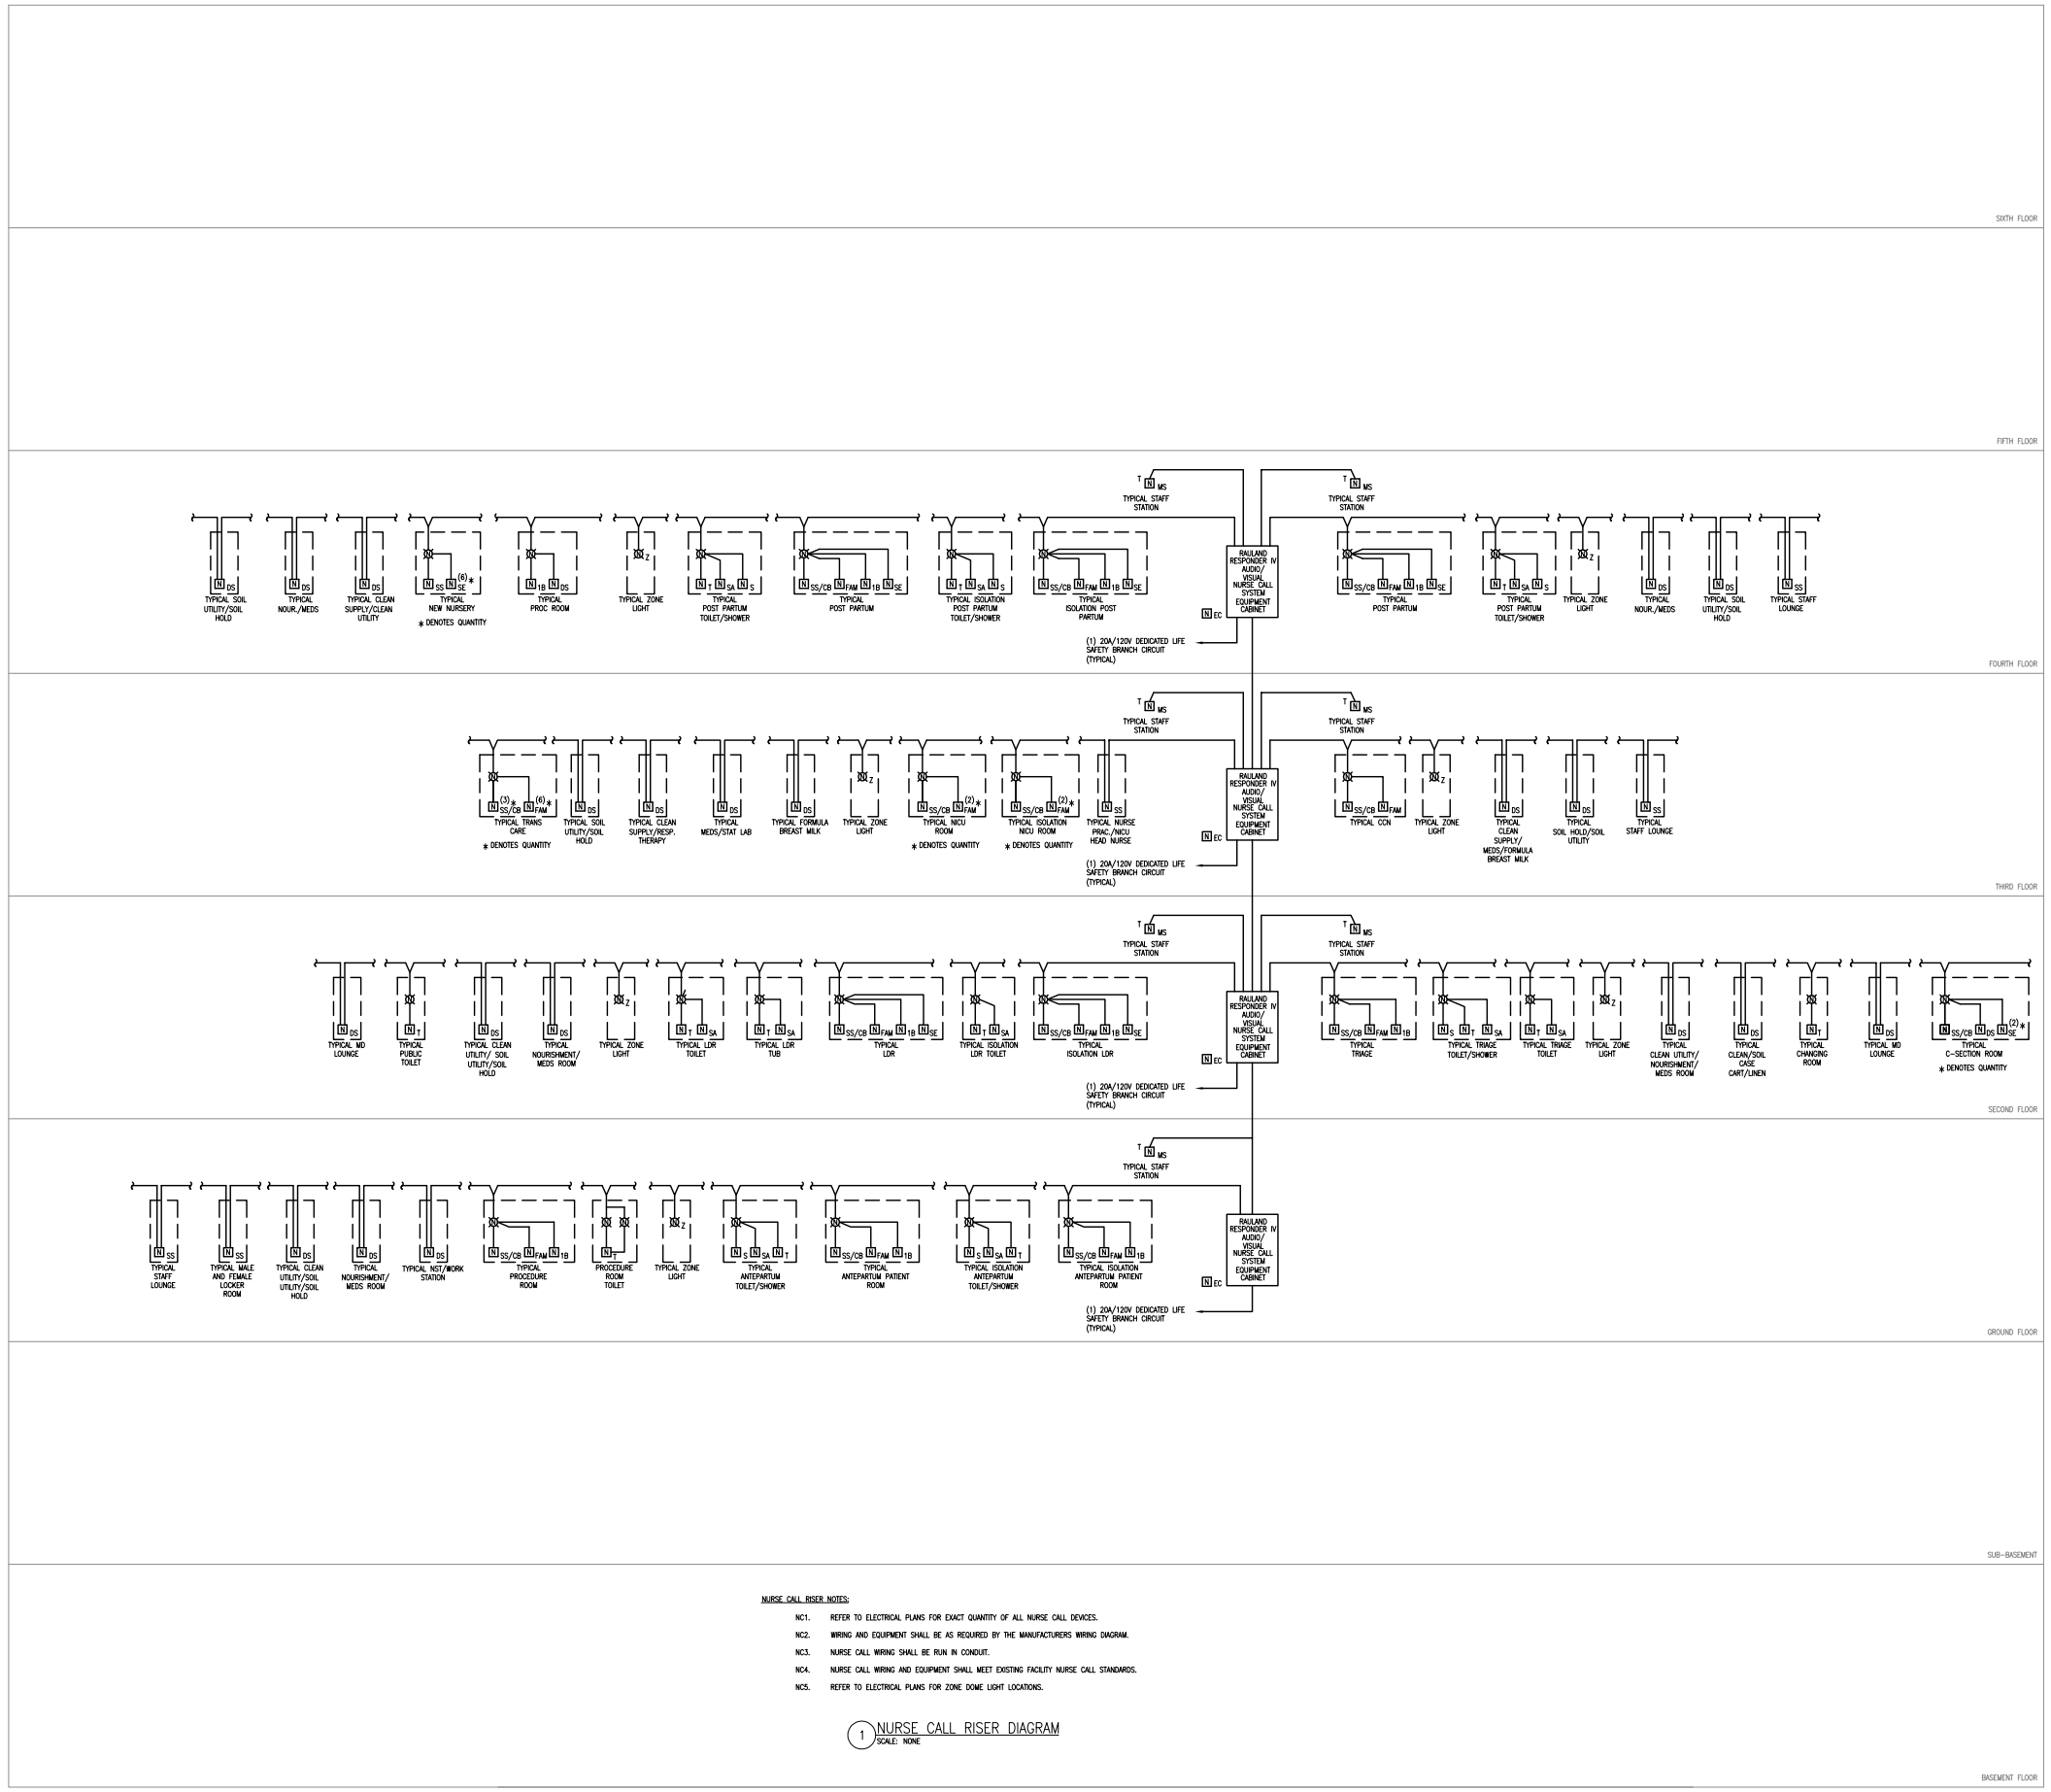


NURSE CALL RISER NOTES:

NC1. REFER TO ELECTRICAL PLANS FOR EXACT QUANTITY OF ALL NURSE CALL DEVICES.

NC2. WIRING AND EQUIPMENT SHALL BE AS REQUIRED BY THE MANUFACTURERS WIRING DIAGRAM.

NC3. NURSE CALL WIRING SHALL BE RUN IN CONDUIT.

NC4. NURSE CALL WIRING AND EQUIPMENT SHALL MEET EXISTING FACILITY NURSE CALL STANDARDS.

NC5. REFER TO ELECTRICAL PLANS FOR ZONE DOME LIGHT LOCATIONS.

1 NURSE CALL RISER DIAGRAM
SCALE: NONE

General Notes:

| MARK | ISSUE DATE | DESCRIPTION |
|---|---|---|
| PERMIT | 09/24/04 | PERMIT SET – NOT FOR CONSTRUCTION |

FOR PERMIT ONLY - NOT FOR CONSTRUCTION

Issue Log




Key Plan

TRO
Architecture
Planning
Engineering
Interior Design
The Ritchie Organization
80 Bridge Street
Newton, MA 02458-1134
617-558-9400

Maine Medical Center
Charles Street Project
Portland, Maine MMC Project No. 21841

Drawing Title
**ELECTRICAL NURSE CALL RISER DIAGRAM**

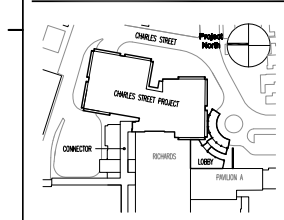0' 0 0 0 0

| | | | |
|---|---|---|---|
| Commission No. | 4673 | Date Issued | |
| Scale | NONE | Sheet Number | |
| Drawn By | K.G. | | |
| Approved By | D.S. | | E631 |
| Filename | 4673E630_DD | | |

Copyright © 2004 The Ritchie Organization