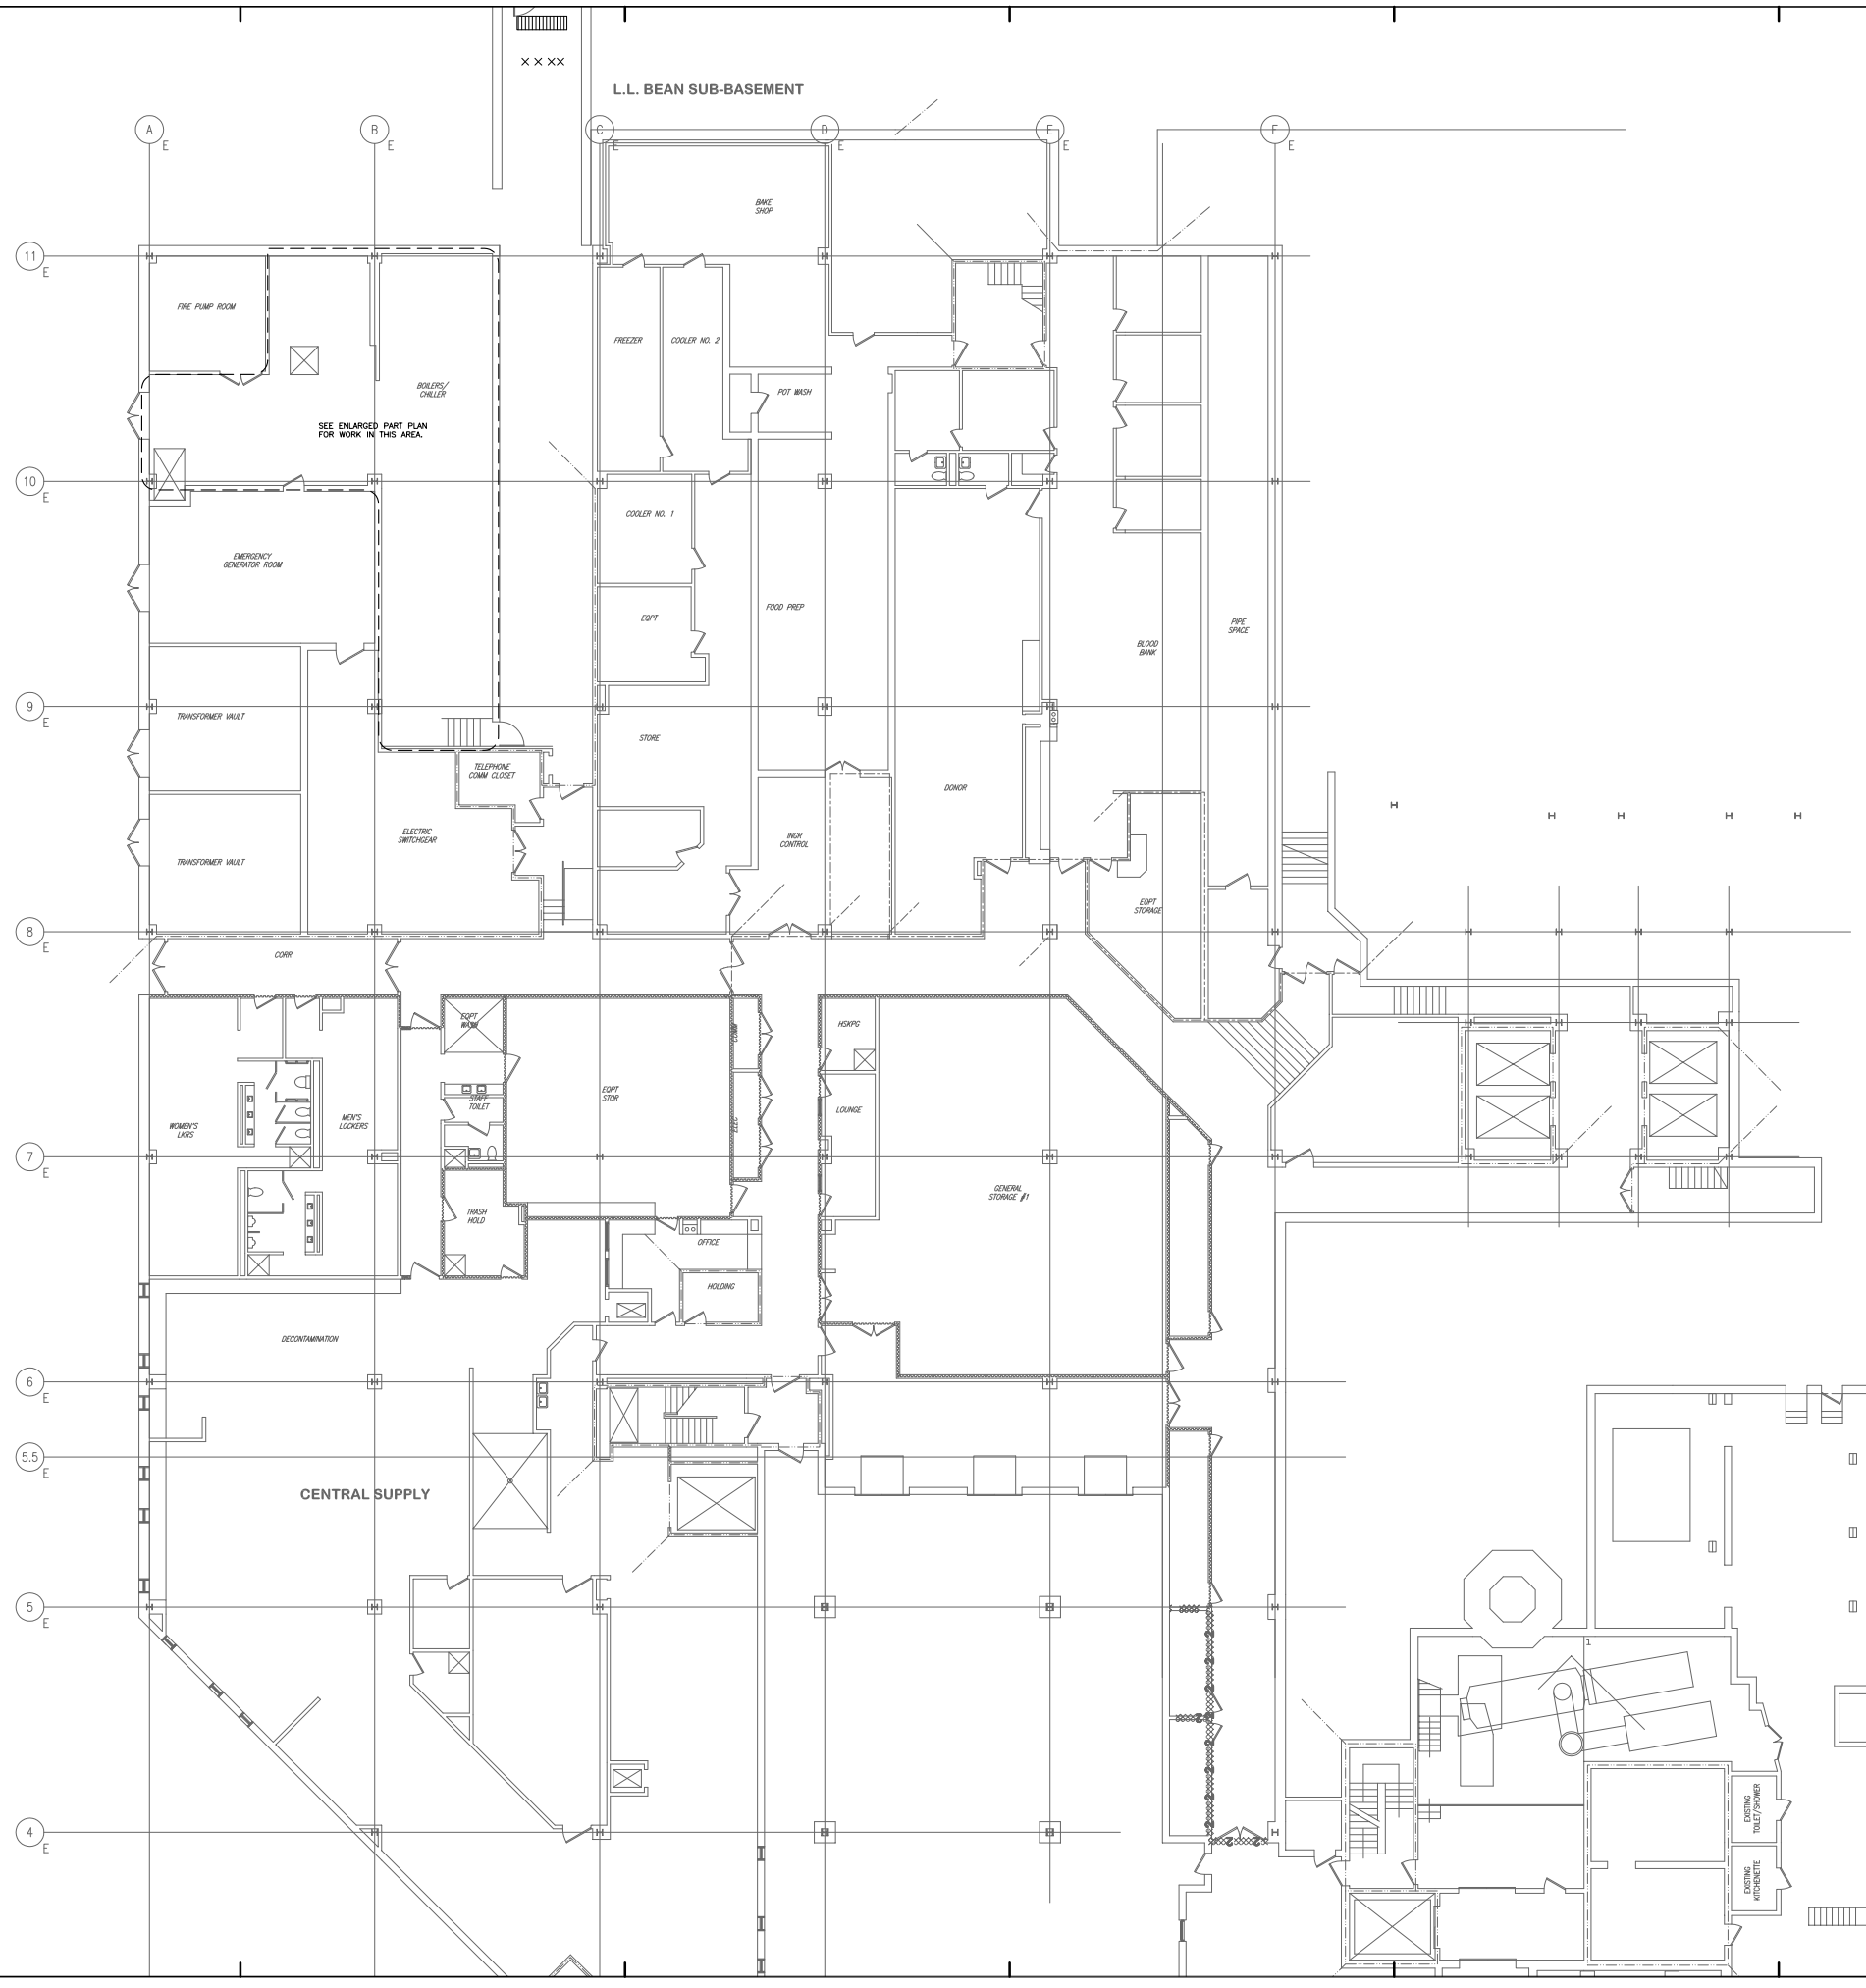

General Notes:

MARK	ISSUE DATE	DESCRIPTION
PERMIT	09/24/04	PERMIT SET – NOT FOR CONSTRUCTION

FOR PERMIT ONLY - NOT FOR CONSTRUCTION

Issue Log

Key Plan

TRO
Architecture
Planning
Engineering
Interior Design
The Ritchie Organization
80 Bridge Street
Newton, MA 02458-1134
617-928-9400

Maine Medical Center
Charles Street Project
Portland, Maine MMC Project No. 21841

Drawing Title
HVAC
SUB-BASEMENT PLAN
DEMOLITION

0' 0 0 0 0

Commission No.	4673	Date Issued	
Scale	1/8"=1'-0"	Sheet Number	
Drawn By	FMC		H1SB
Approved By	CW		
Filename	4673H2SB.DWG		

Copyright © 2004 The Ritchie Organization