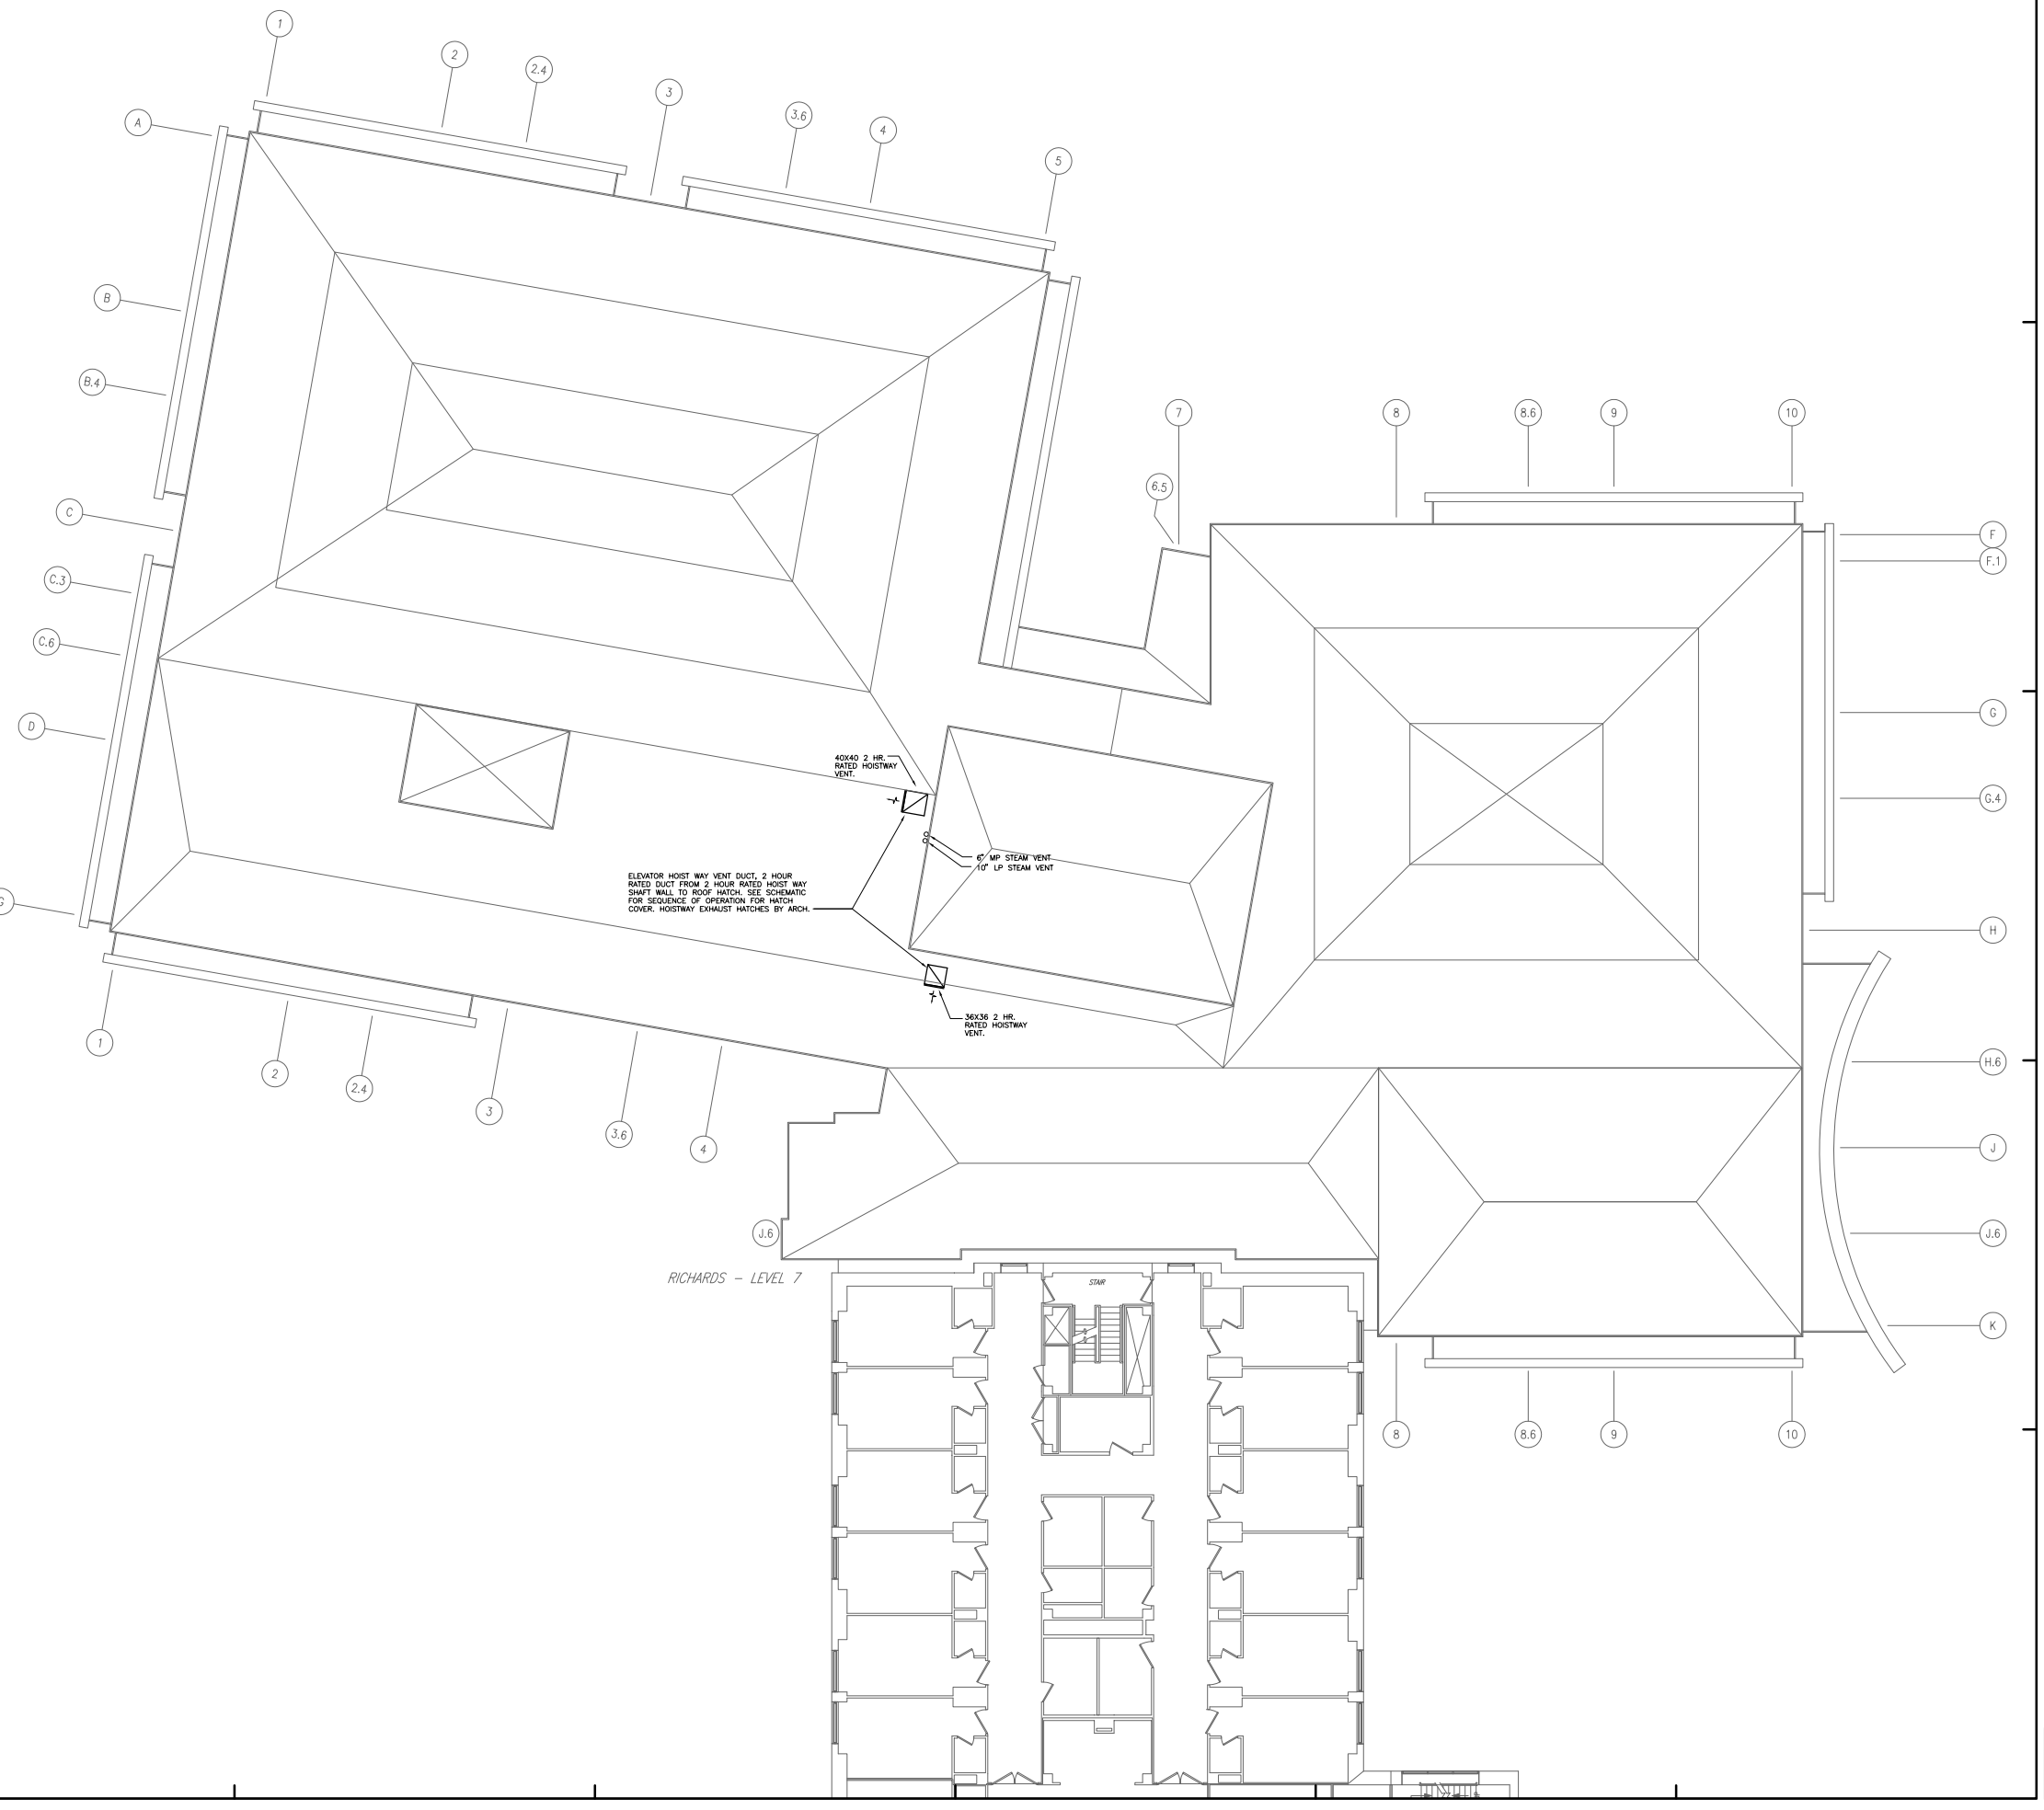

General Notes:

MARK	ISSUE DATE	DESCRIPTION
PERMIT	09/24/04	PERMIT SET – NOT FOR CONSTRUCTION

FOR PERMIT ONLY – NOT FOR CONSTRUCTION

Issue Log

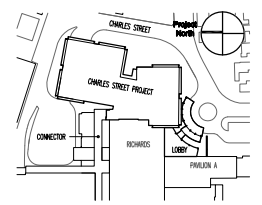

Key Plan

TRO
Architecture
Planning
Engineering
Interior Design
The Flikkema Organization
80 Bridge Street
Newton, MA 02458-1134
617-558-9400

Maine Medical Center
Charles Street Project
Portland, Maine MMC Project No. 21841

Drawing Title
HVAC ROOF PLAN

0' 0 0 0 0 0

Commission No.	4673	Date Issued	
Scale	1/8"=1'-0"	Sheet Number	H206
Drawn By	FMC		
Approved By	CW		
Filename	4673H207.DWG		

Copyright © 2009 The Flikkema Organization