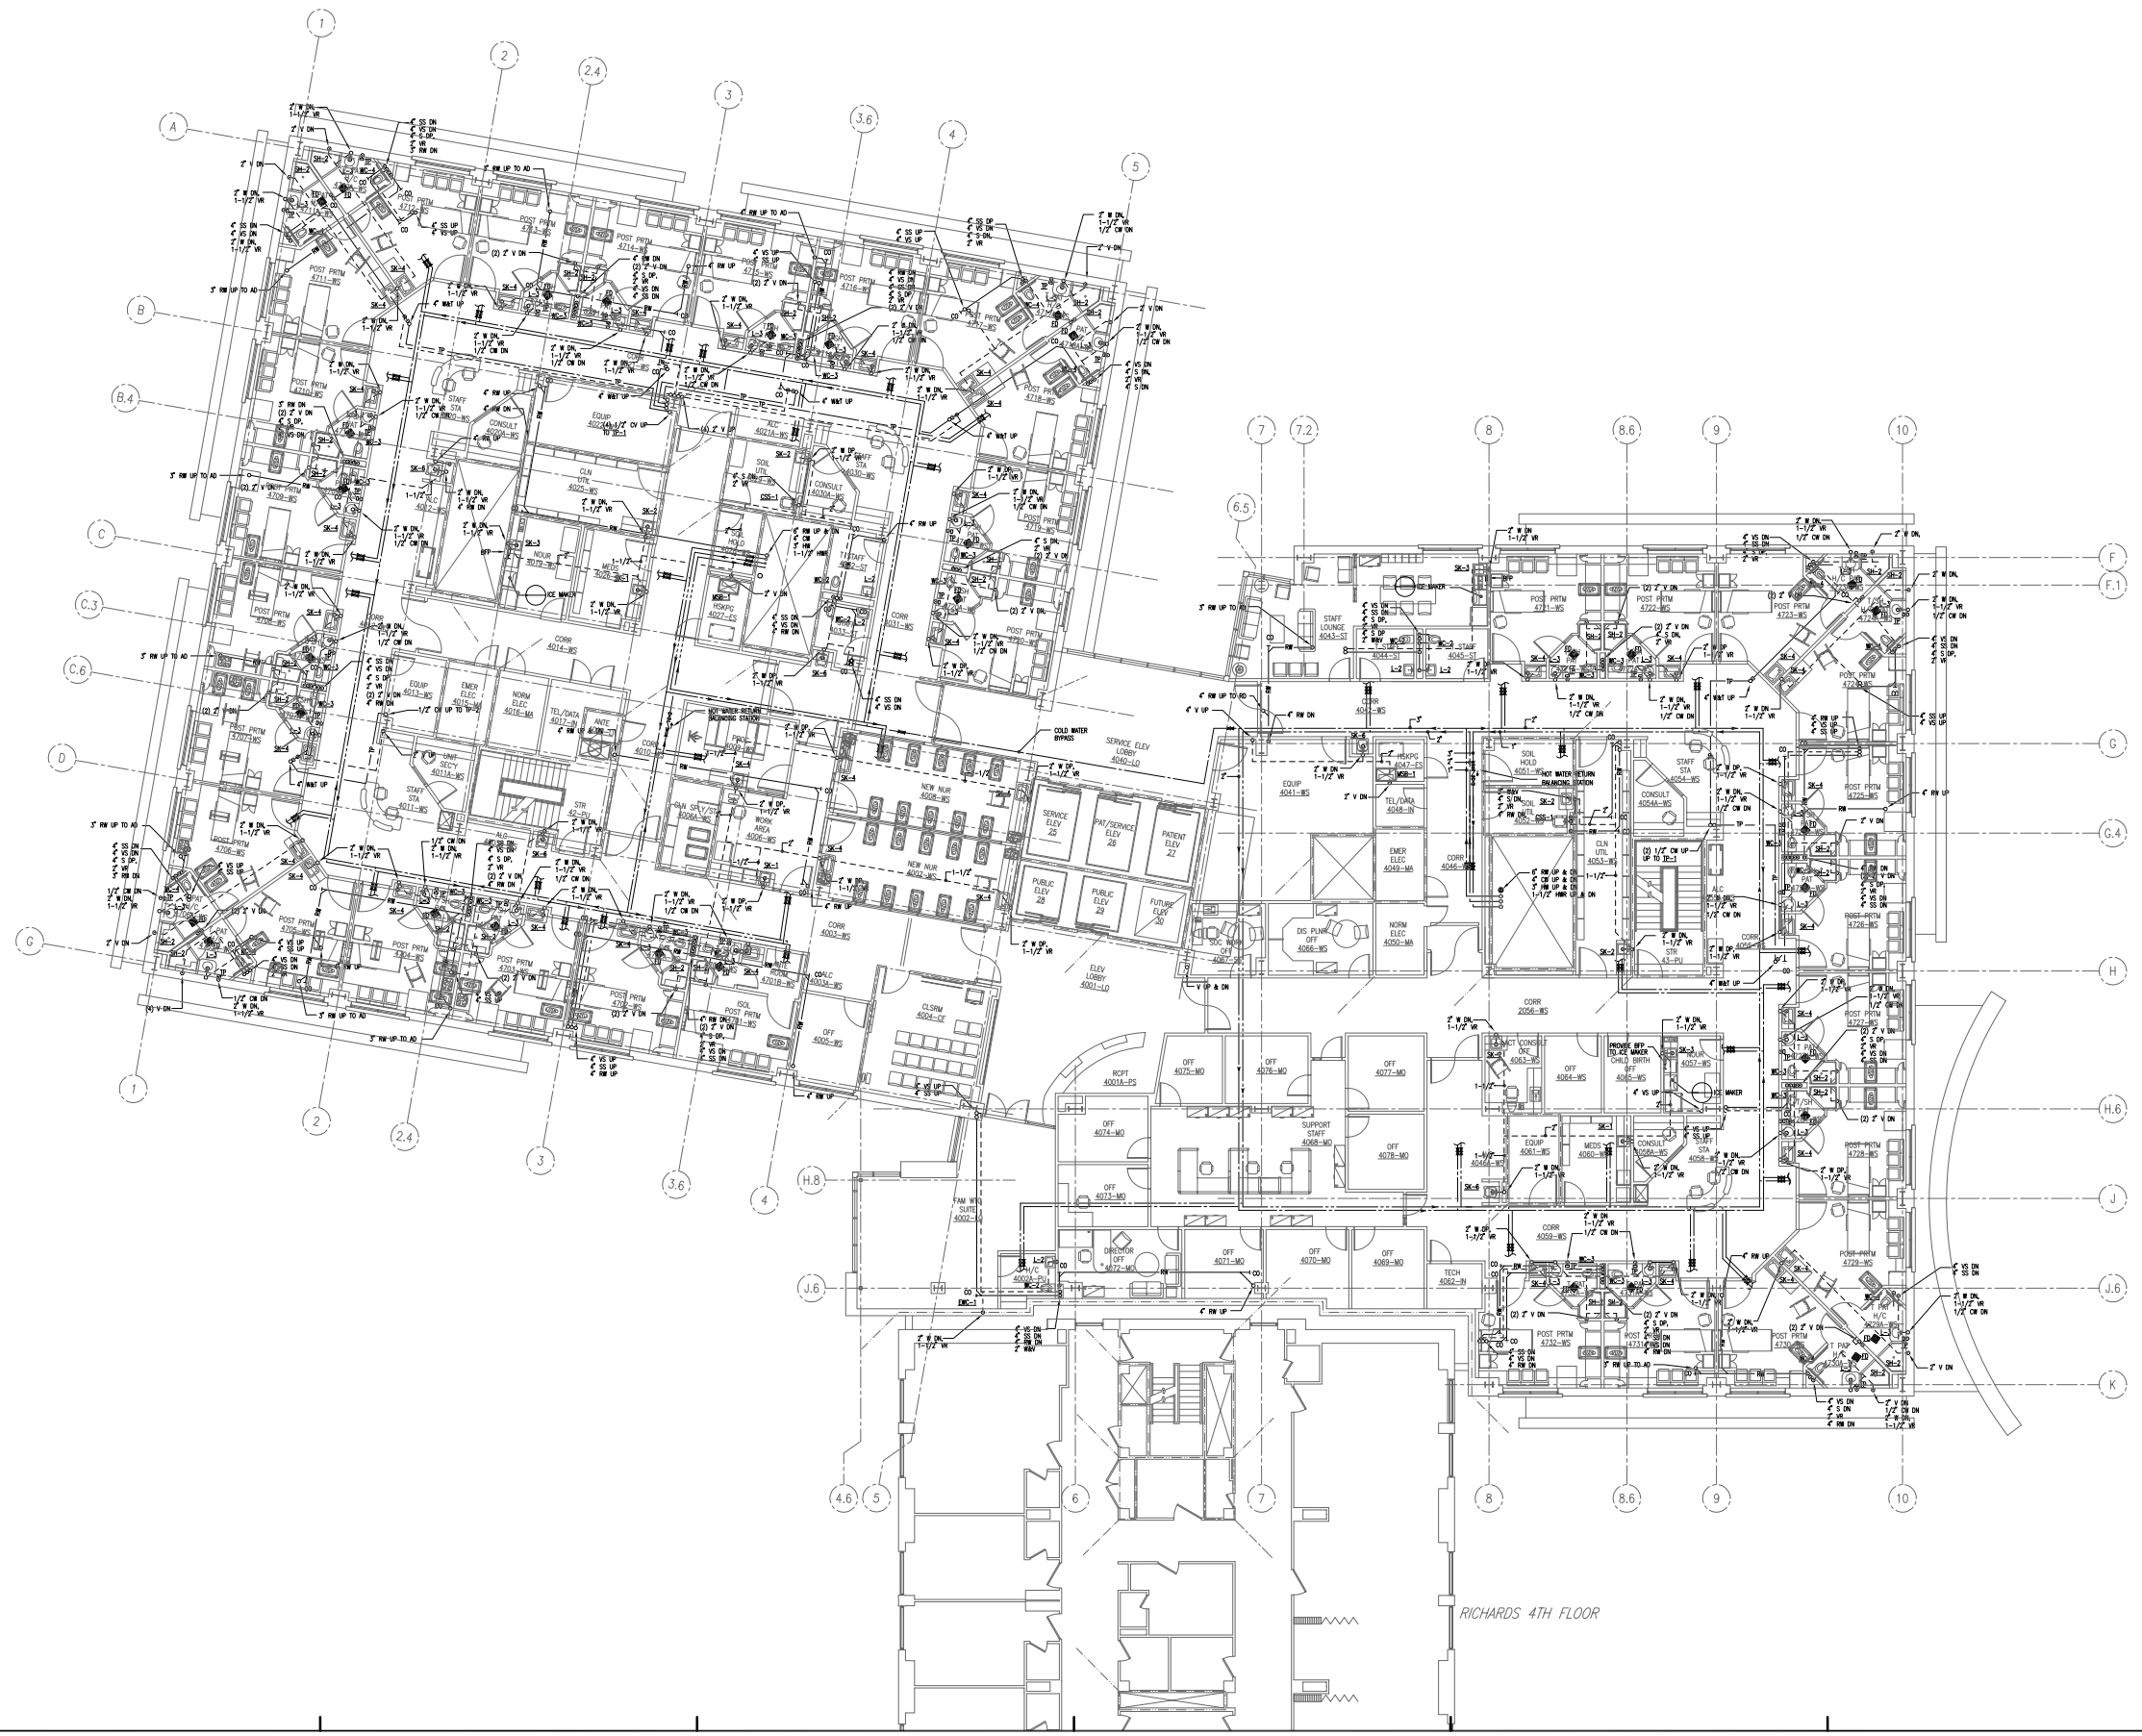

General Notes:

MARK	ISSUE DATE	DESCRIPTION
PERMIT	09/24/04	PERMIT SET – NOT FOR CONSTRUCTION

FOR PERMIT ONLY - NOT FOR CONSTRUCTION

Issue Log

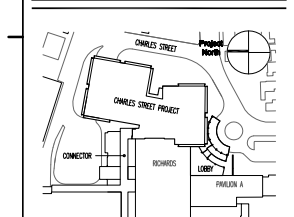

Key Plan

TRO
Architecture
Planning
Engineering
Interior Design
The Ritchie Organization
80 Bridge Street
Newton, MA 02458-1134
617-969-8400

Maine Medical Center
Charles Street Project
Portland, Maine
MMC Project No. 21841

Drawing Title
PLUMBING FOURTH FLOOR PLAN

0' 4' 8' 16' 32'

Commission No.	4673	Date Issued	
Scale	1/8"=1'-0"	Sheet Number	
Drawn By	SGB		**P204**
Approved By	RMH		
Filename	4673_P204		

Copyright © 2004 The Ritchie Organization