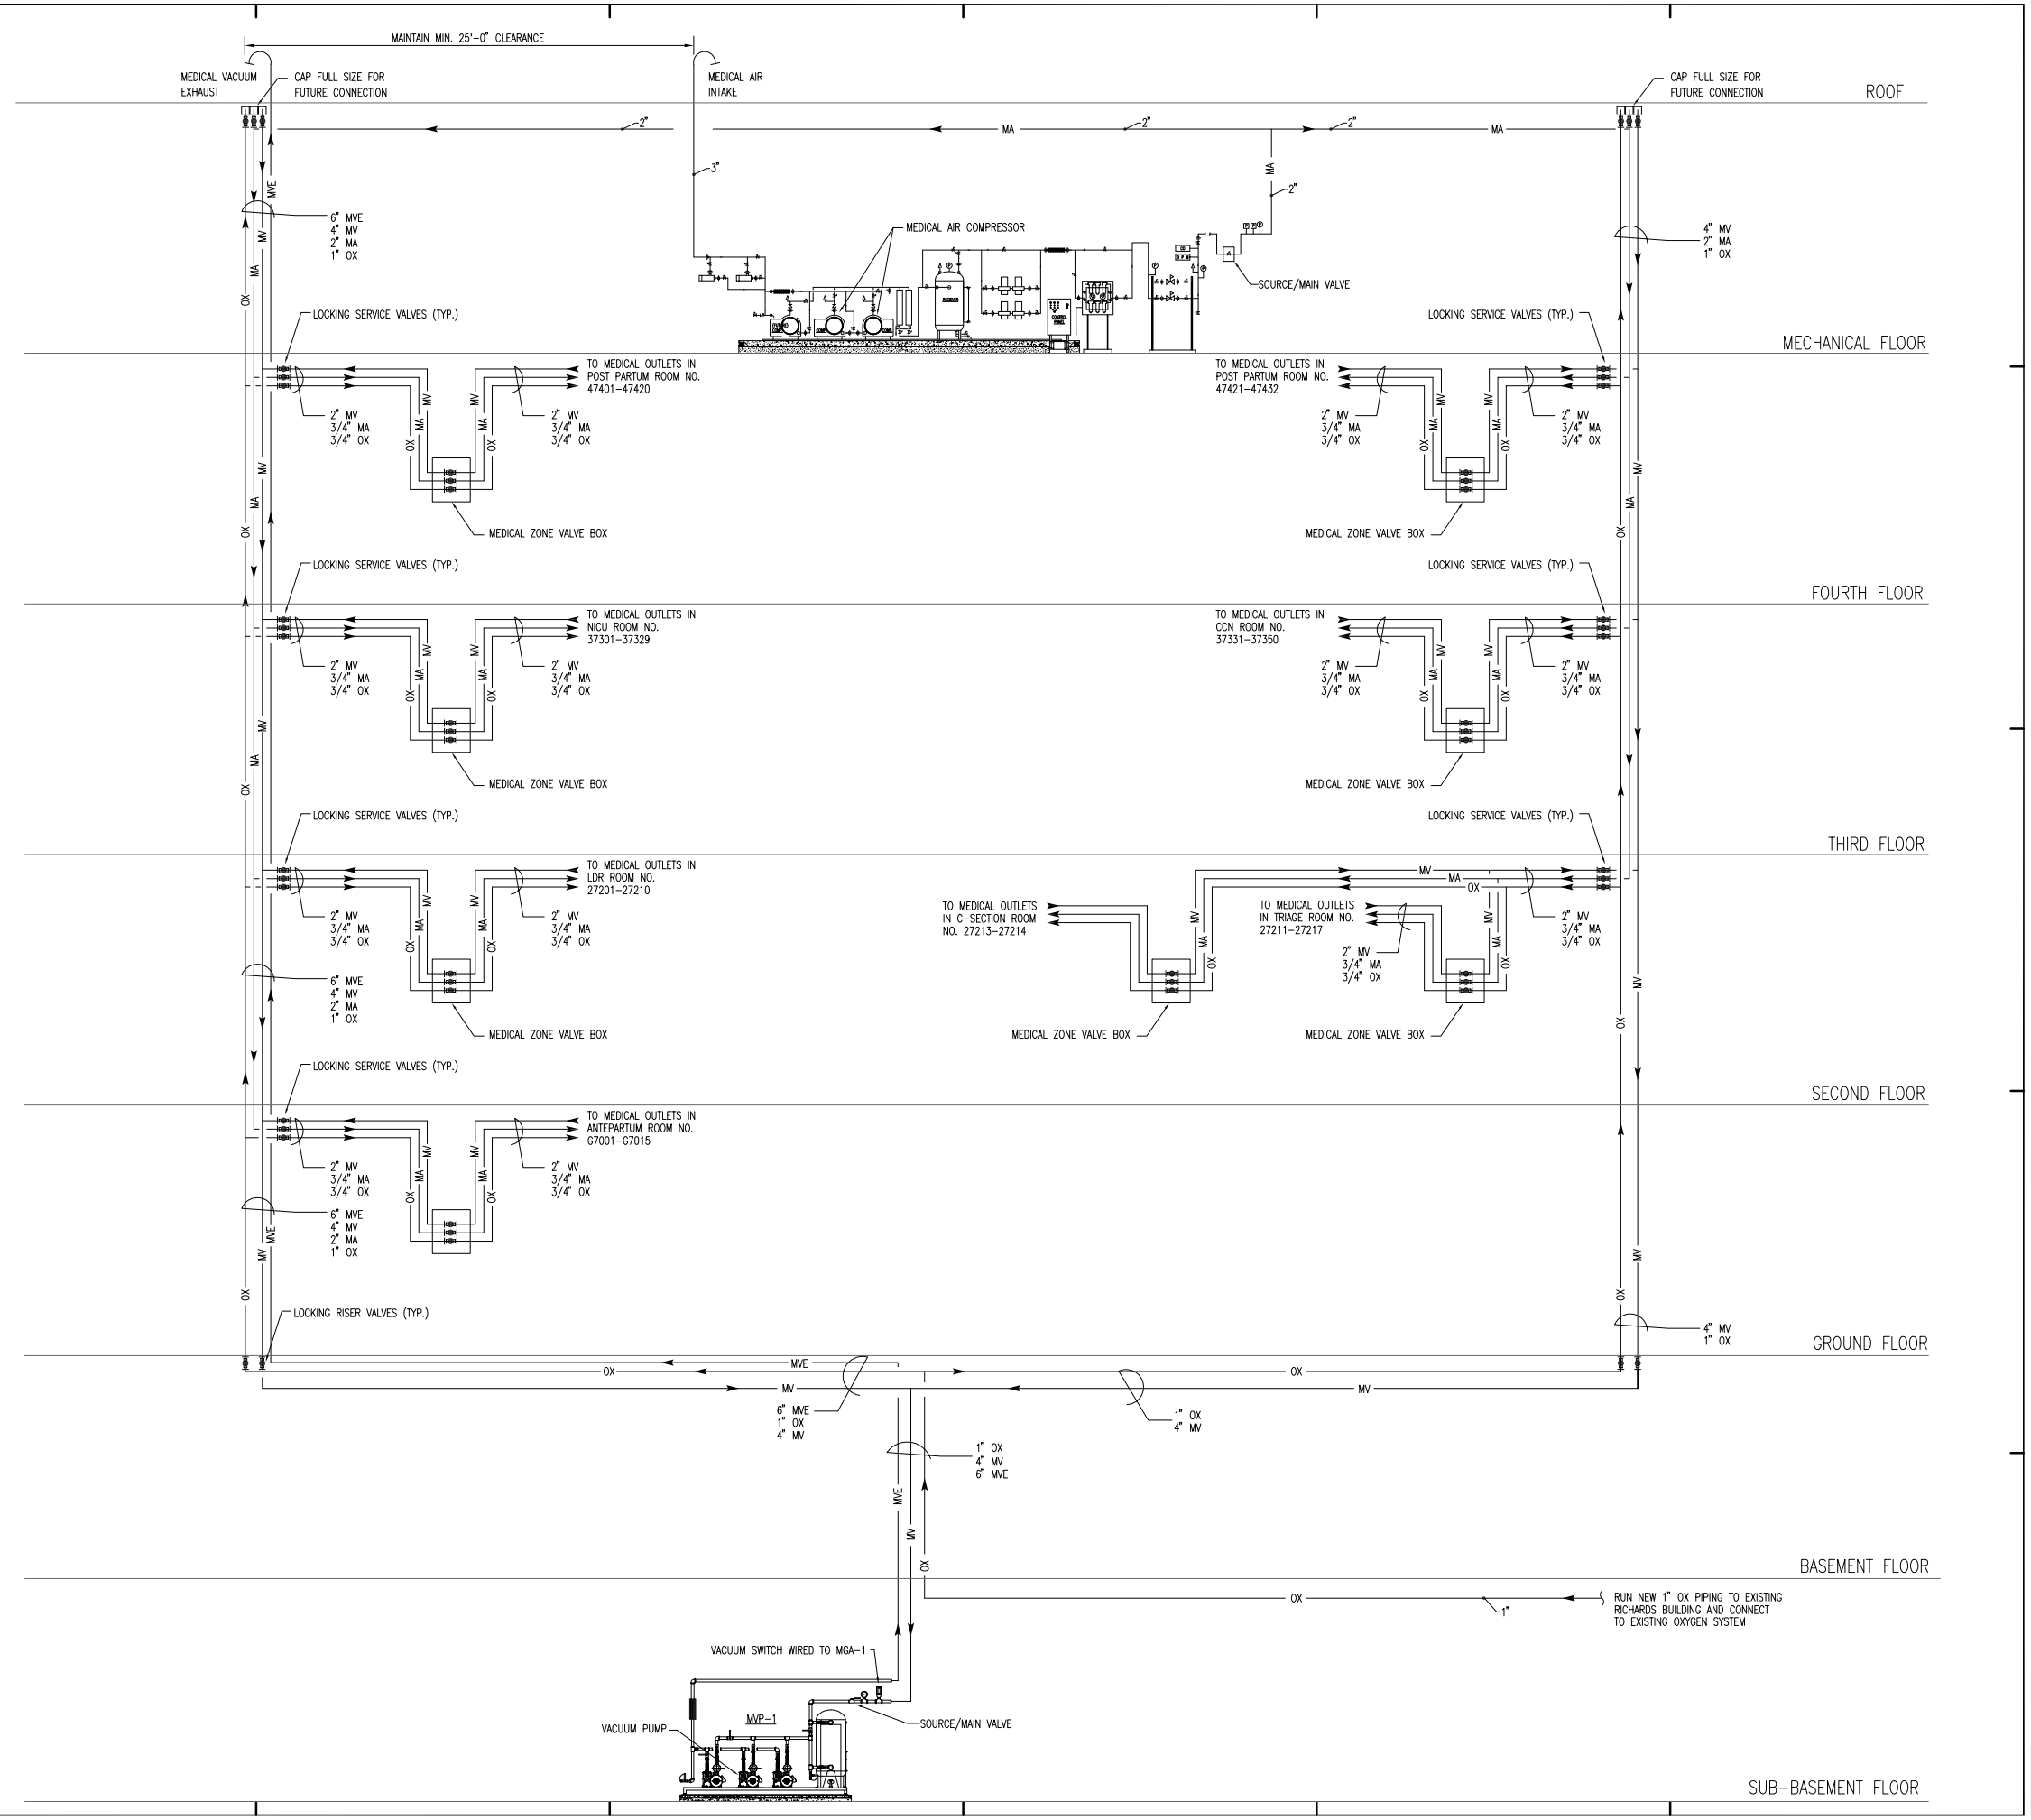

General Notes:

MARK	ISSUE DATE	DESCRIPTION
PERMIT	09/24/04	PERMIT SET – NOT FOR CONSTRUCTION

FOR PERMIT ONLY - NOT FOR CONSTRUCTION

Issue Log

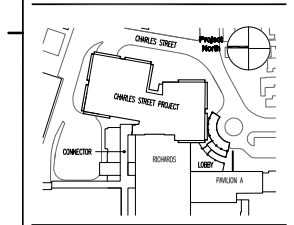

Key Plan

TRO
Architecture
Planning
Engineering
Interior Design
The Fitzhile Organization
50 Bridge Street
Newton, MA 02458-1134
617-969-9400

Maine Medical Center
Charles Street Project
Portland, Maine
MMC Project No. 21841

Drawing Title
MEDICAL GAS RISER DIAGRAM

0' 0 0 0 0

Commission No.	4673	Date Issued	
Scale	NTS	Sheet Number	
Drawn By	MLT		
Approved By	RMH		P402
Filename	4673_P402		

Copyright © 2004 The Fitzhile Organization