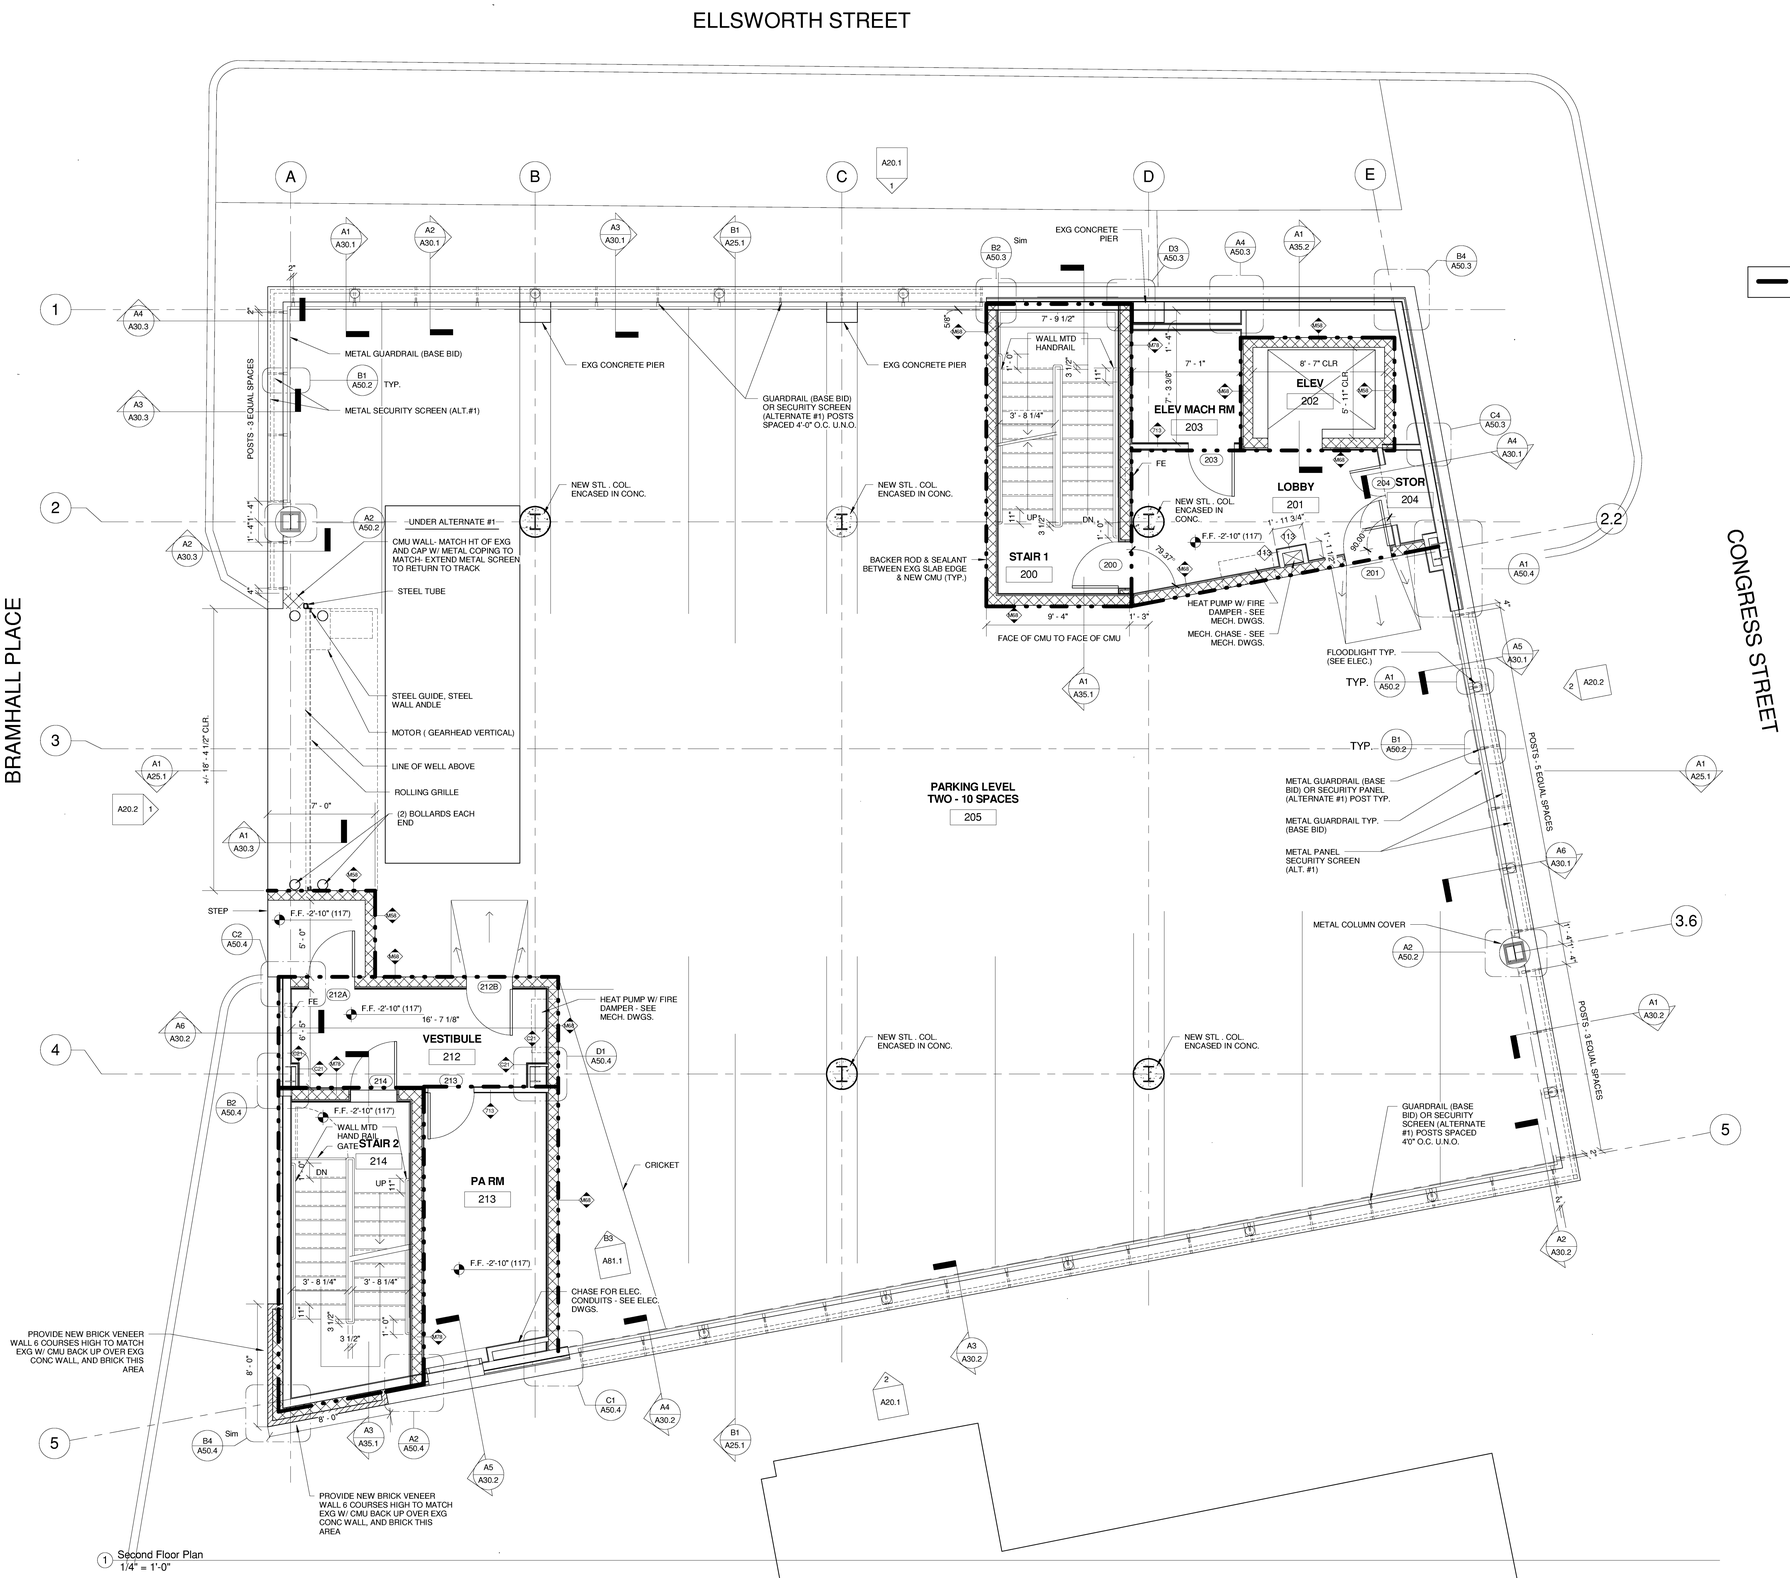

1 Second Floor Plan
1/4" = 1'-0"

Architects + Engineers
HARRIMAN ASSOCIATES
One Auburn Business Park
Auburn, ME 04210
PH: 207.784.5100
Fax: 207.782.3017
66 Pearl Street, Suite 301
Portland, ME 04101
PH: 207.784.5100
Fax: 207.775-0460

Maine Heart Surgical Associates

New Office Building

Portland, ME

Project Number 04180

Key Plan

PROJECT NORTH

LICENSED ARCHITECT PATRICK SEAN PORTIN No. 2025 STATE OF MAINE

General Notes:

1. DIMENSIONS ARE TO FACE OF GPDW UNLESS OTHERWISE NOTED.

2. PENETRATIONS THROUGH COMPOSITE SLAB TO BE SEALED WITH FIRESTOP MATERIAL INCLUDING CONDUITS, PIPES, SPRINKLER AND DUCTS.

3. ALTERNATE No. 4 - PARKING DECK REHABILITATION: PROVIDE SECOND LEVEL PARKING DECK REPAIR AS SPECIFIED IN SECTION (TBD) AND TRAFFIC COATING SPECIFIED IN SECTION (TBD).

No.	Description	Date
	ISSUED FOR BID	4-28-05

Drawing Status:

Second Floor Plan

Issue Date:	04-28-05
Drawn By:	JGJ
PA / PE:	PSC

A10.2

Scale 1/4" = 1'-0"

4/28/2005 2:44:34 PM