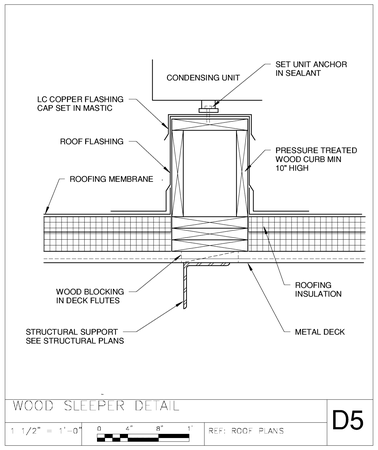

WOOD SLEEPER DETAIL — 1 1/2" = 1'-0" — REF: ROOF PLANS — D5

3 WOOD SLEEPER DETAIL
1 1/2" = 1'-0"

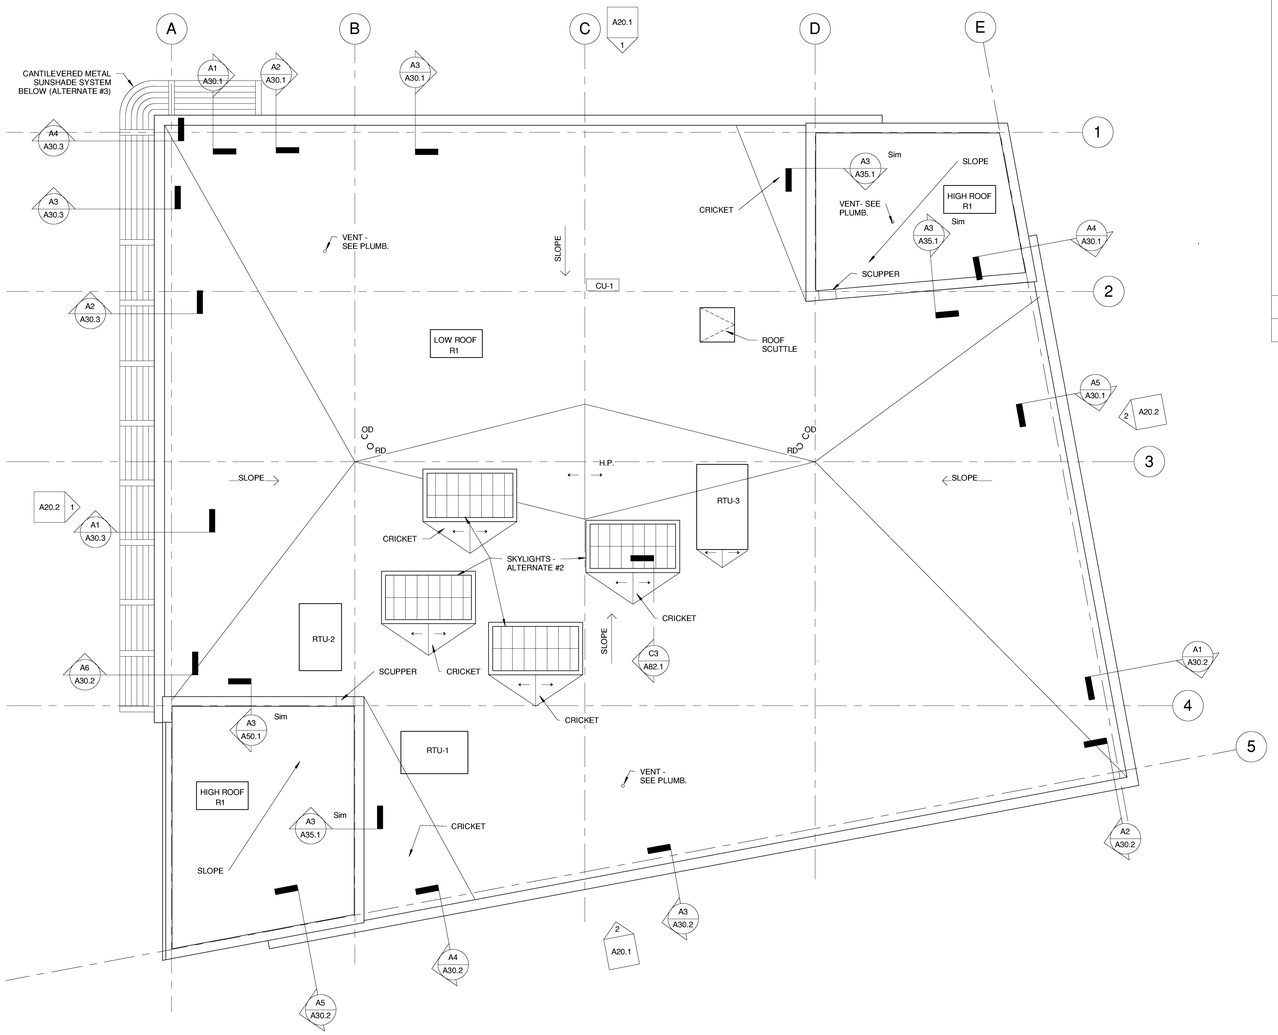

1 Roof Plan
3/16" = 1'-0"

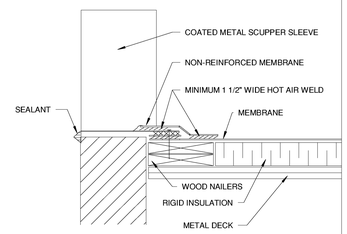

SECTION

NOTES:
1. INSTALL WALL FLASHING PRIOR TO SCUPPER INSTALLATION

2. METAL SCUPPER BOX MUST HAVE CONTINUOUS SIDES; METAL FLANGE MUST BE CONTINUOUS WITH ROUNDED CORNERS

3. SEALANT IS REQUIRED AT FLASHING EDGE ON SCUPPER EDGE

ROOF SCUPPER — 1 1/2" = 1'-0" — REF: ROOF PLANS — D1

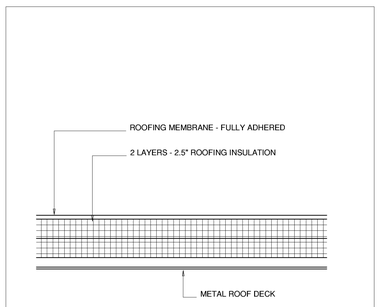

ROOF SYSTEM — 1 1/2" = 1'-0" — REF: ROOF PLAN — R1

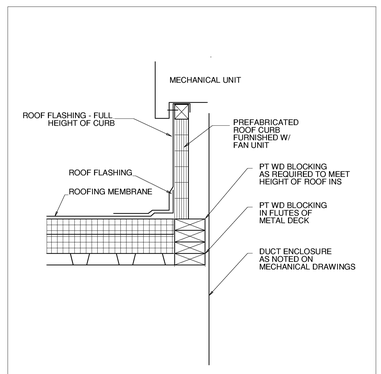

MECHANICAL UNIT CURB DETAIL — 1 1/2" = 1'-0" — REF: ROOF PLANS — A4

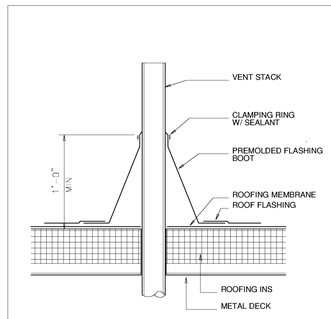

VENT STACK FLASHING TYPICAL — 1 1/2" = 1'-0" — REF: ROOF PLANS — A3

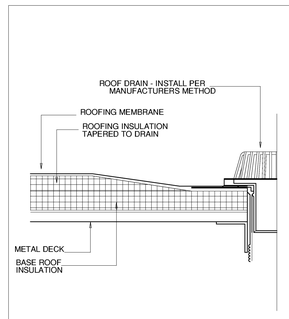

ROOF DRAIN — 1 1/2" = 1'-0" — REF: ROOF PLANS — A2

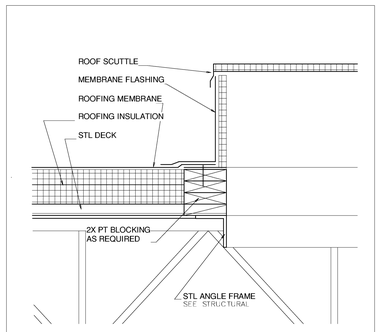

ROOF SCUTTLE — 1 1/2" = 1'-0" — REF: ROOF PLANS — A1

2 ROOF DETAILS
1 1/2" = 1'-0"

Architects + Engineers

HARRIMAN ASSOCIATES

One Auburn Business Park
Auburn, ME 04210
PH: 207.784.5100
Fax: 207.782.3017

66 Pearl Street, Suite 301
Portland, ME 04101
PH: 207.784.5100
Fax: 207.775-0460

Maine Heart Surgical Associates

New Office Building

Portland, ME

Project Number 04180

Key Plan

PROJECT NORTH

LICENSED ARCHITECT PATRICK SEAN COSTIN No. 9028 STATE OF MAINE

General Notes:

No.	Description	Date
	ISSUED FOR BID	4-28-05

Drawing Status:

Roof Plan and Details

Issue Date: 04-28-05
Drawn By: WFA
PA / PE: PSC

A15.1

Scale: As indicated

4/28/2005 2:44:59 PM