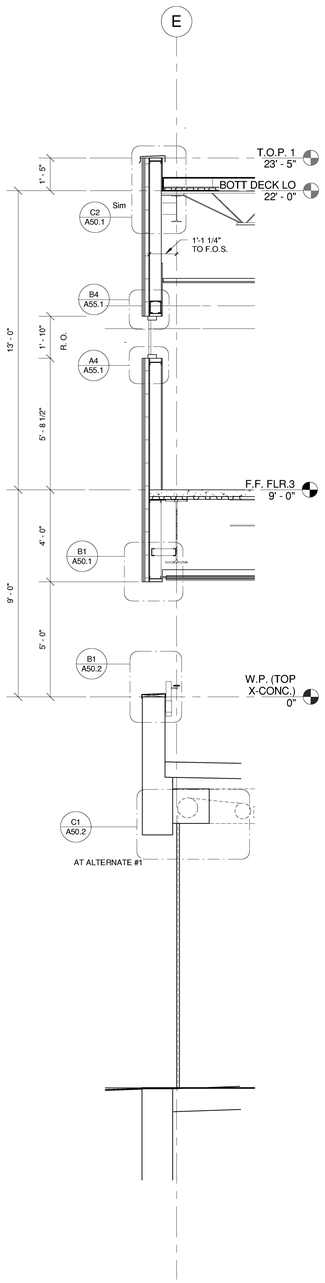

A6 Wall Section
3/8" = 1'-0"

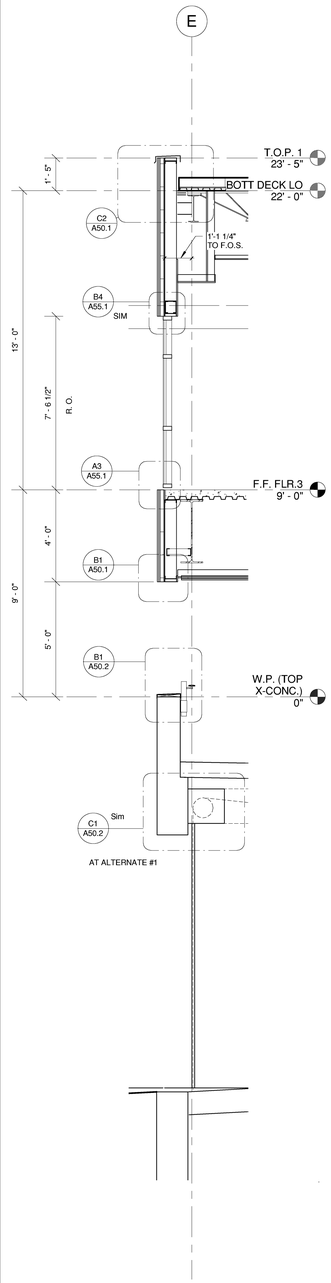

A5 Wall Section
3/8" = 1'-0"

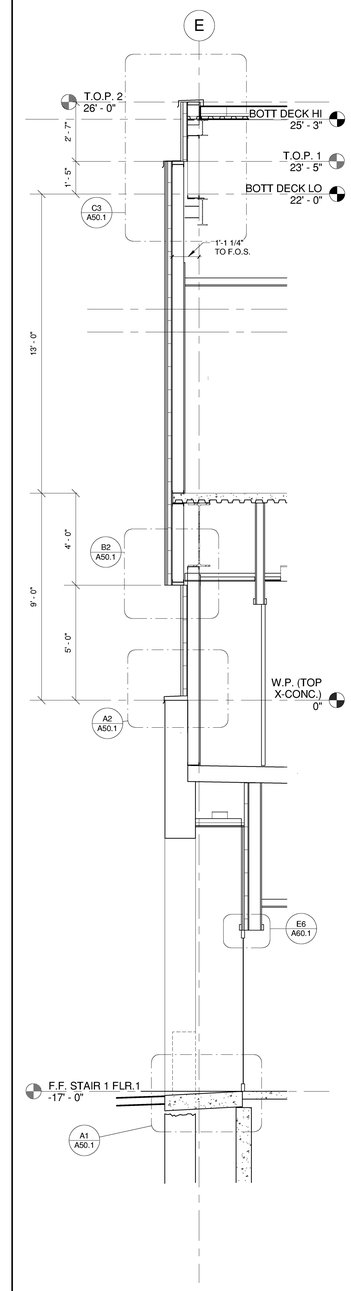

A4 Wall Section
3/8" = 1'-0"

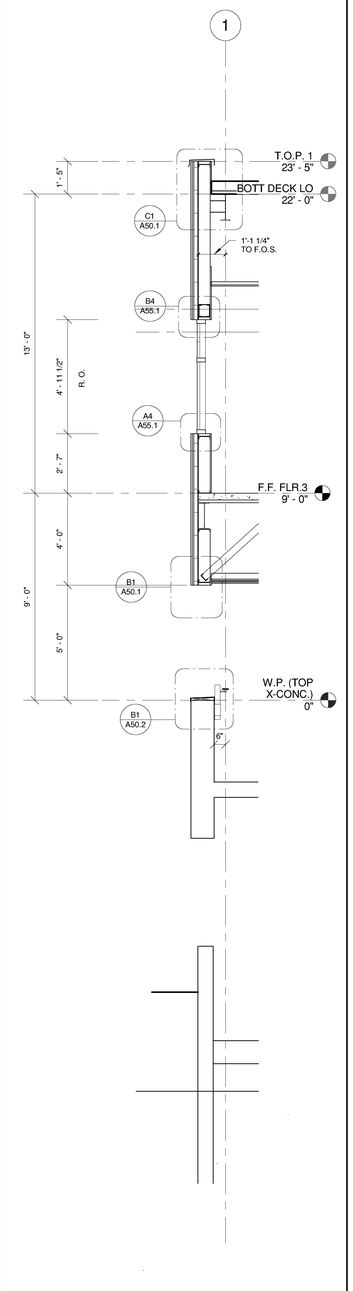

A3 Wall Section
3/8" = 1'-0"

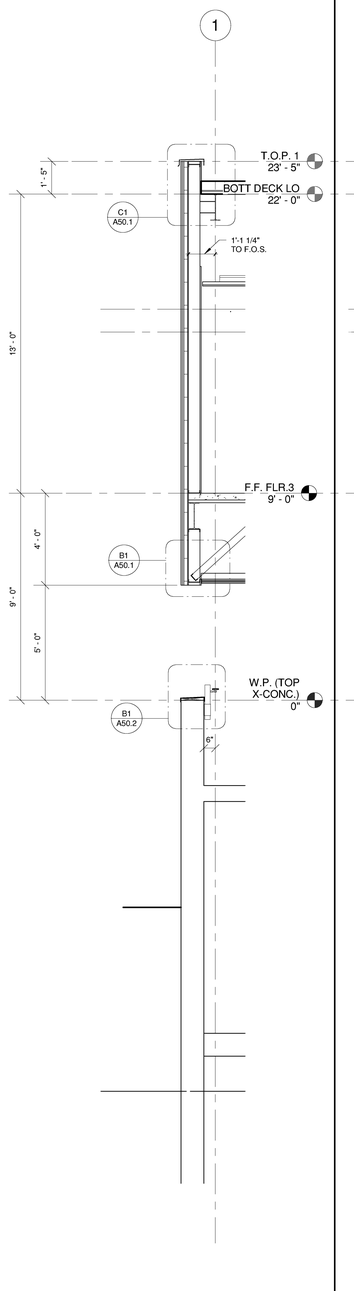

A2 Wall Section
3/8" = 1'-0"

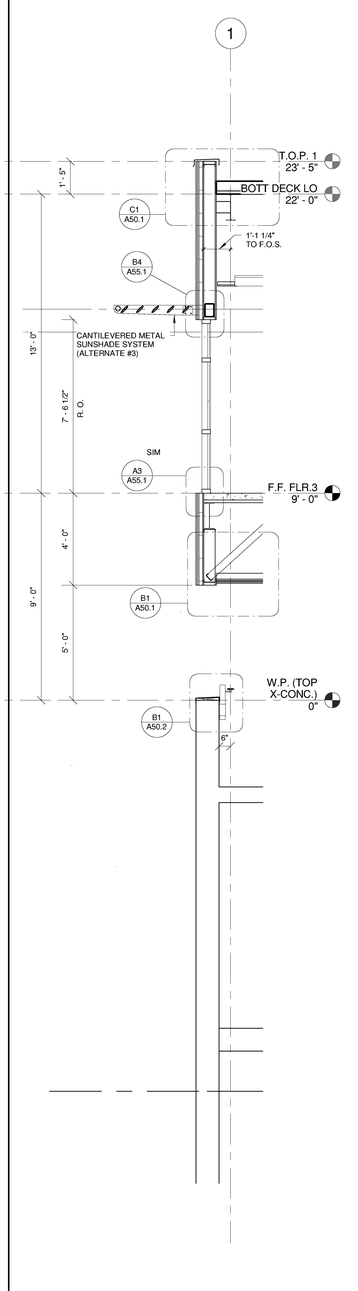

A1 Wall Section
3/8" = 1'-0"

Architects + Engineers
HARRIMAN ASSOCIATES
One Auburn Business Park
Auburn, ME 04210
PH: 207.784.5100
Fax: 207.782.3017
66 Pearl Street, Suite 301
Portland, ME 04101
PH: 207.784.5100
Fax: 207.775-0460

Maine Heart Surgical Associates

New Office Building

Portland, ME

Project Number 04180

Key Plan

General Notes:

No.	Description	Date
	ISSUED FOR BID	4-28-05

Drawing Status:

Wall Sections

Issue Date:	04-28-05
Drawn By:	WFA
PA / PE:	PSC

A30.1

Scale 3/8" = 1'-0"

4/28/2005 2:45:49 PM