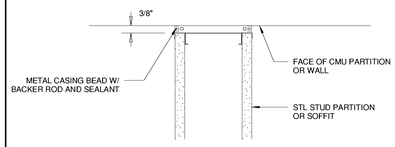

NOTE : DETAIL SIMILIAR FOR GPDW SOFFITS THAT BUTT CMU WALLS

C2 STL STUD PARTITION TO CMU
1 1/2" = 1'-0"

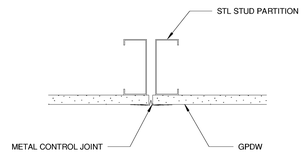

NOTE: DETAIL SIMILAR AT SUSPENDED GPDW CEILINGS

C1 TYPICAL GPDW CONTROL JOINT - CJ
1 1/2" = 1'-0"

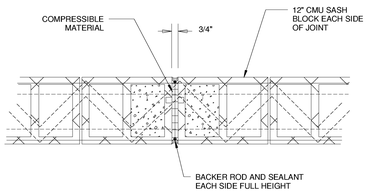

NOTE : DETAIL APPLIES TO INTERIOR AND EXTERIOR CMU WALLS

B5 TYPICAL CMU CONTROL JOINT - CCJ
1 1/2" = 1'-0"

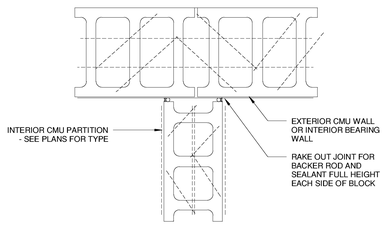

B4 TYPICAL CMU STRAIGHT JOINT - SJ
1 1/2" = 1'-0"

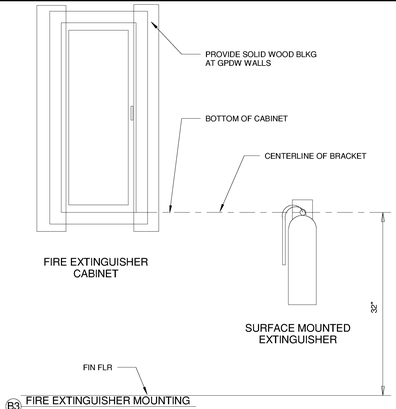

B3 FIRE EXTINGUISHER MOUNTING
1 1/2" = 1'-0"

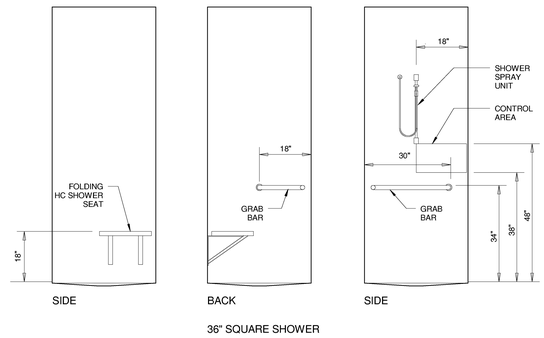

B2 BARRIER-FREE SHOWER ELEVATIONS
1 1/2" = 1'-0"

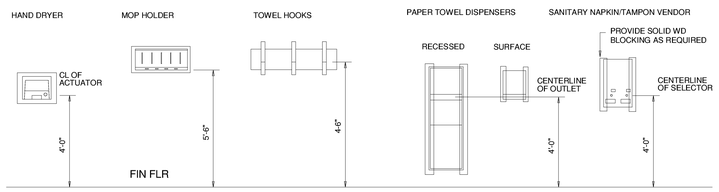

NOTE: DISPENSERS WILL BE FURNISHED BY OWNER TO BE INSTALLED BY GENERAL CONTRACTOR.

A5 DISPENSERS MOUNTING HEIGHTS
1" = 1'-0"

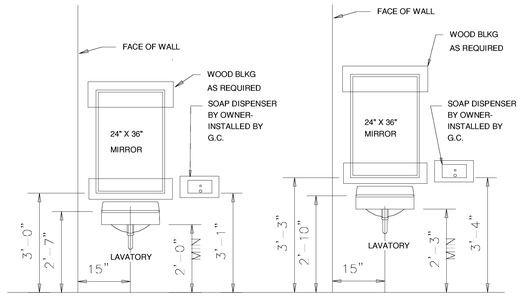

WALL MOUNTED LAV @ 31" MOUNTING HEIGHTS

WALL MOUNTED LAV @ 34" MOUNTING HEIGHTS

A3 LAVATORY MOUNTING HEIGHTS
1 1/2" = 1'-0"

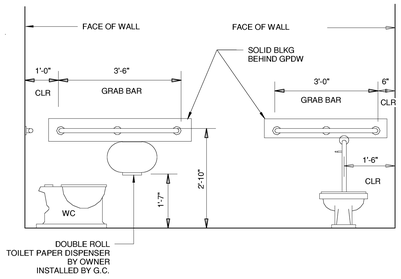

A1 ACCESSORY MOUNTING HEIGHTS
1 1/2" = 1'-0"

Architects + Engineers

HARRIMAN ASSOCIATES

One Auburn Business Park
Auburn, ME 04210
PH: 207.784.5100
Fax: 207.782.3017

66 Pearl Street, Suite 301
Portland, ME 04101
PH: 207.784.5100
Fax: 207.775-0460

Maine Heart Surgical Associates

New Office Building

Portland, ME

Project Number 04180

Key Plan

LICENSED ARCHITECT PATRICK SEAN AUSTIN No. 2025 STATE OF MAINE

General Notes:

No.	Description	Date
	ISSUED FOR BID	4-28-05

Drawing Status:

Standard Details

Issue Date: 04-28-05

Drawn By: JGJ

PA / PE: PSC

A40.2

Scale As indicated

4/28/2005 2:46:56 PM