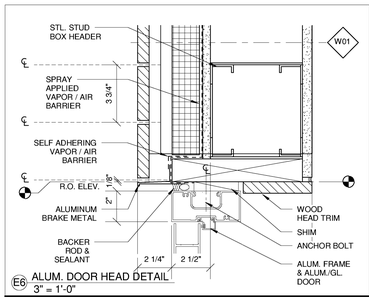

E6 ALUM. DOOR HEAD DETAIL
3" = 1'-0"

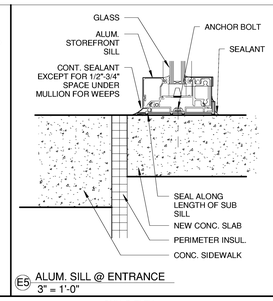

E5 ALUM. SILL @ ENTRANCE
3" = 1'-0"

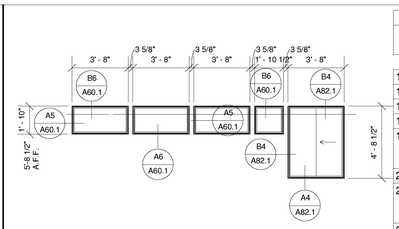

E4 WINDOW ELEVATIONS @ WAITING 304
1/4" = 1'-0"

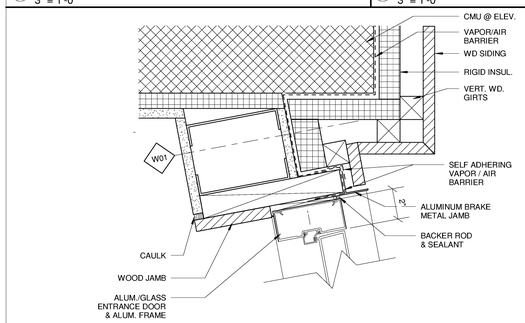

D6 ALUM. DOOR JAMB DETAIL
3" = 1'-0"

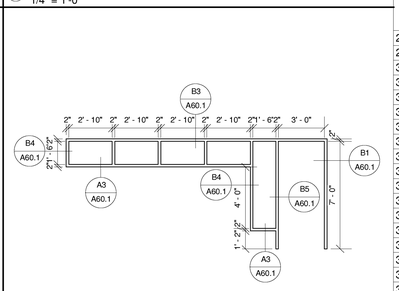

D4 ELEVATION @ CONF. RM. 311
1/4" = 1'-0"

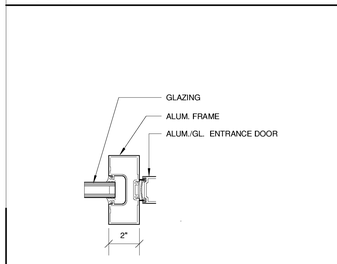

C6 ALUM. DOOR/SIDELIGHT JAMB DETAIL
3" = 1'-0"

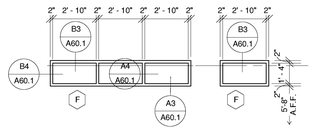

C4 INTERIOR WINDOW ELEVATIONS @ OPEN WORK
1/4" = 1'-0"

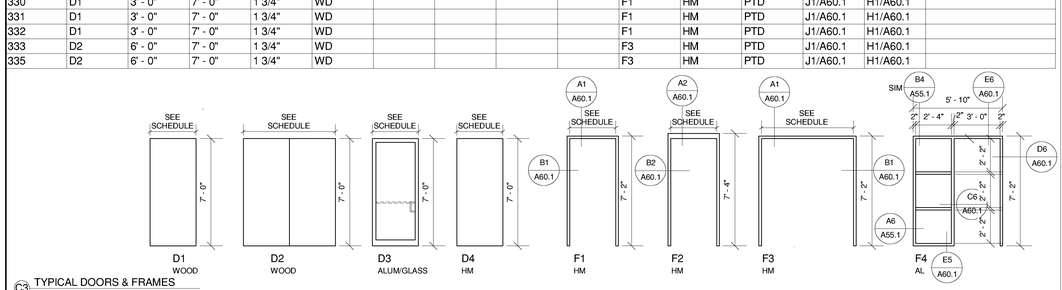

C3 TYPICAL DOORS & FRAMES
1/4" = 1'-0"

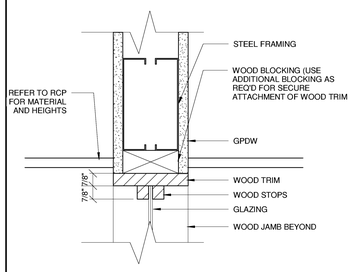

B6 INTERIOR WOOD HEAD
3" = 1'-0"

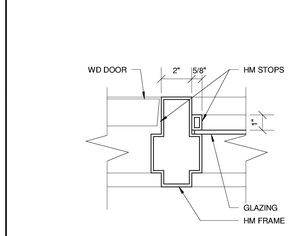

B5 INTERIOR HM WINDOW & DOOR JAMB
3" = 1'-0"

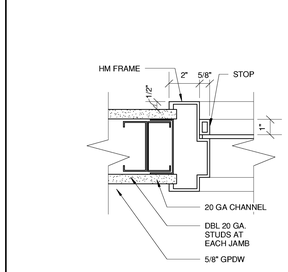

B4 INTERIOR HOLLOW METAL JAMB
3" = 1'-0"

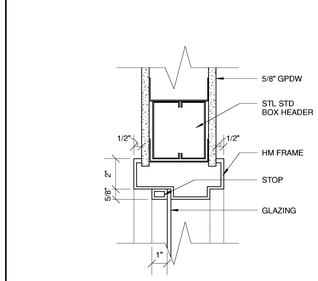

B3 INTERIOR HOLLOW METAL HEAD
3" = 1'-0"

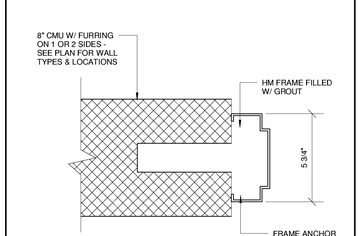

B2 JAMB DETAIL @ CMU
3" = 1'-0"

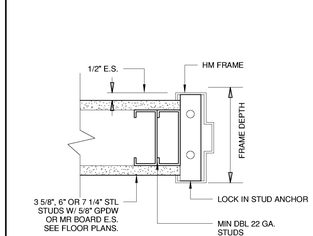

B1 JAMB DETAIL @ STEEL STUD
3" = 1'-0"

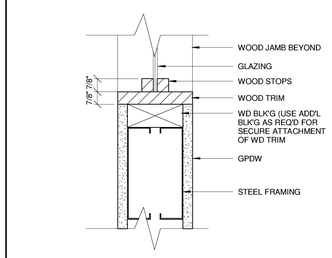

A6 INTERIOR WOOD SILL
3" = 1'-0"

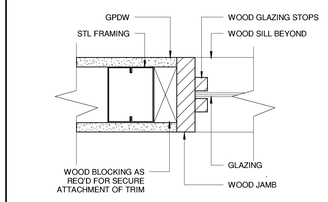

A5 INTERIOR WOOD JAMB
3" = 1'-0"

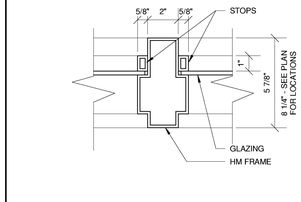

A4 INTERIOR HOLLOW METAL MULLION
3" = 1'-0"

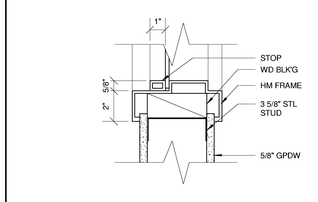

A3 INTERIOR HOLLOW METAL SILL
3" = 1'-0"

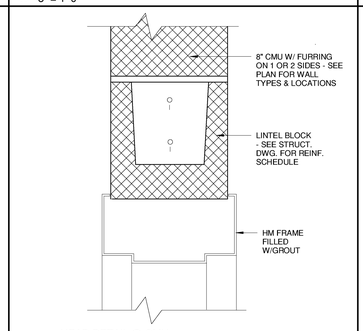

A2 HEAD DETAIL @ CMU
3" = 1'-0"

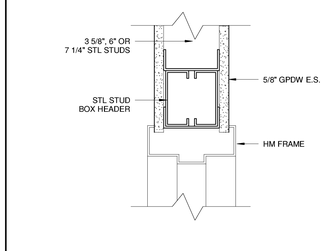

A1 HEAD DETAIL @ STEEL STUD
3" = 1'-0"

Door Schedule

Door Number	Type	Door Width	Door Height	Door Thickness	Door Material	Door Finish	Door Under Cut	Door Fire Rating	Door Hardware	Frame Type	Frame Material	Frame Finish	Frame Jamb	Frame Head	Comments
100	D4	3' - 0"	7' - 0"	1 3/4"	HM	PTD		2 HR		F2	HM	PTD	J2/A60.1	H2/A60.1	
101A	D3	3' - 0"	7' - 0"	1 3/4"	AL/GL	AL				F4	AL	AL	J6&7/A60.1	H5/A60.1	HC DOOR PADDLE
101B	D4	3' - 0"	7' - 0"	1 3/4"	HM	PTD		2 HR		F2	HM	PTD	J2/A60.1	H2/A60.1	
103	D4	3' - 0"	7' - 0"	1 3/4"	HM	PTD				F2	HM	PTD	J2/A60.1	H2/A60.1	
114	D4	3' - 0"	7' - 0"	1 3/4"	HM	PTD		2 HR		F2	HM	PTD	J2/A60.1	H2/A60.1	SIGN - EMERG. EXIT ONLY ALARM WILL SOUND
200	D4	3' - 0"	7' - 0"	1 3/4"	HM	PTD		2 HR		F2	HM	PTD	J2/A60.1	H2/A60.1	
201	D4	3' - 0"	7' - 0"	1 3/4"	HM	PTD		2 HR		F2	HM	PTD	J2/A60.1	H2/A60.1	SIGN - EMERG. EXIT ONLY ALARM WILL SOUND, CR
203	D4	3' - 0"	7' - 0"	1 3/4"	HM	PTD		2 HR		F1	HM	PTD	J1/A60.1	H1/A60.1	
204	D2	4' - 0"	7' - 0"	1 3/4"	WD					F3	HM	PTD	J1/A60.1	H1/A60.1	
212A	D4	3' - 0"	7' - 0"	1 3/4"	HM			2 HR		F2	HM	PTD	J2/A60.1	H2/A60.1	
212B	D4	3' - 0"	7' - 0"	1 3/4"	HM	PTD		2 HR		F2	HM	PTD	J2/A60.1	H2/A60.1	SIGN - EMERG. EXIT ONLY ALARM WILL SOUND, CR. FLOOR MTD. DOORSTOP.
213	D4	3' - 0"	7' - 0"	1 3/4"	HM	PTD		2 HR		F1	HM	PTD	J1/A60.1	H1/A60.1	
214	D4	3' - 0"	7' - 0"	1 3/4"	HM	PTD		2 HR		F2	HM	PTD	J2/A60.1	H2/A60.1	
300	D4	3' - 0"	7' - 0"	1 3/4"	HM	PTD		2 HR		F2	HM	PTD	J2/A60.1	H2/A60.1	
301	D1	3' - 0"	7' - 0"	1 3/4"	WD					F1	HM	PTD	J1/A60.1	H1/A60.1	
304	D1	3' - 0"	7' - 0"	1 3/4"	WD					F1	HM	PTD	J1/A60.1	H1/A60.1	
305	D1	3' - 0"	7' - 0"	1 3/4"	WD					F1	HM	PTD	J1/A60.1	H1/A60.1	
306	D1	3' - 0"	7' - 0"	1 3/4"	WD					F1	HM	PTD	J1/A60.1	H1/A60.1	
307	D1	3' - 0"	7' - 0"	1 3/4"	WD					F1	HM	PTD	J1/A60.1	H1/A60.1	
308	D1	3' - 0"	7' - 0"	1 3/4"	WD					F1	HM	PTD	J1/A60.1	H1/A60.1	
309	D1	3' - 0"	7' - 0"	1 3/4"	WD					F1	HM	PTD	J1/A60.1	H1/A60.1	
310	D1	3' - 0"	7' - 0"	1 3/4"	WD					F1	HM	PTD	J1/A60.1	H1/A60.1	
311A	D1	3' - 0"	7' - 0"	1 3/4"	WD					F1	HM	PTD	J1/A60.1	H1/A60.1	
311B	D1	2' - 8"	7' - 0"	1 3/4"	WD					F1	HM	PTD	J1/A60.1	H1/A60.1	
312	D1	3' - 0"	7' - 0"	1 3/4"	WD					F1	HM	PTD	J1/A60.1	H1/A60.1	
314	D4	3' - 0"	7' - 0"	1 3/4"	HM			2 HR		F2	HM	PTD	J2/A60.1	H2/A60.1	
315	D1	3' - 0"	7' - 0"	1 3/4"	WD					F1	HM	PTD	J1/A60.1	H1/A60.1	
316	D1	3' - 0"	7' - 0"	1 3/4"	WD					F1	HM	PTD	J1/A60.1	H1/A60.1	
319	D1	3' - 0"	7' - 0"	1 3/4"	WD					F1	HM	PTD	J1/A60.1	H1/A60.1	
322	D1	3' - 0"	7' - 0"	1 3/4"	WD					F1	HM	PTD	J1/A60.1	H1/A60.1	
324	D1	3' - 0"	7' - 0"	1 3/4"	WD					F1	HM	PTD	J1/A60.1	H1/A60.1	
325	D1	3' - 0"	7' - 0"	1 3/4"	WD					F1	HM	PTD	J1/A60.1	H1/A60.1	
326	D1	3' - 0"	7' - 0"	1 3/4"	WD					F1	HM	PTD	J1/A60.1	H1/A60.1	
327	D1	3' - 0"	7' - 0"	1 3/4"	WD					F1	HM	PTD	J1/A60.1	H1/A60.1	
328	D1	3' - 0"	7' - 0"	1 3/4"	WD					F1	HM	PTD	J1/A60.1	H1/A60.1	
329	D1	3' - 0"	7' - 0"	1 3/4"	WD					F1	HM	PTD	J1/A60.1	H1/A60.1	
330	D1	3' - 0"	7' - 0"	1 3/4"	WD					F1	HM	PTD	J1/A60.1	H1/A60.1	
331	D1	3' - 0"	7' - 0"	1 3/4"	WD					F1	HM	PTD	J1/A60.1	H1/A60.1	
332	D1	3' - 0"	7' - 0"	1 3/4"	WD					F1	HM	PTD	J1/A60.1	H1/A60.1	
333	D2	6' - 0"	7' - 0"	1 3/4"	WD					F3	HM	PTD	J1/A60.1	H1/A60.1	
335	D2	6' - 0"	7' - 0"	1 3/4"	WD					F3	HM	PTD	J1/A60.1	H1/A60.1	

Architects + Engineers

HARRIMAN ASSOCIATES

One Auburn Business Park
Auburn, ME 04210
PH: 207.784.5100
Fax: 207.782.3017

66 Pearl Street, Suite 301
Portland, ME 04101
PH: 207.784.5100
Fax: 207.775-0460

Maine Heart Surgical Associates

New Office Building

Portland, ME

Project Number 04180

Key Plan

LICENSED ARCHITECT PATRICK SEAN AUSTIN No. 3228 STATE OF MAINE

General Notes:

No.	Description	Date
	ISSUED FOR BID	4-28-05

Drawing Status:

Door Schedule, Types and Details

Issue Date:	04-28-05
Drawn By:	JGJ
PA / PE:	PSC
Scale	As indicated

A60.1

4/28/2005 2:48:33 PM