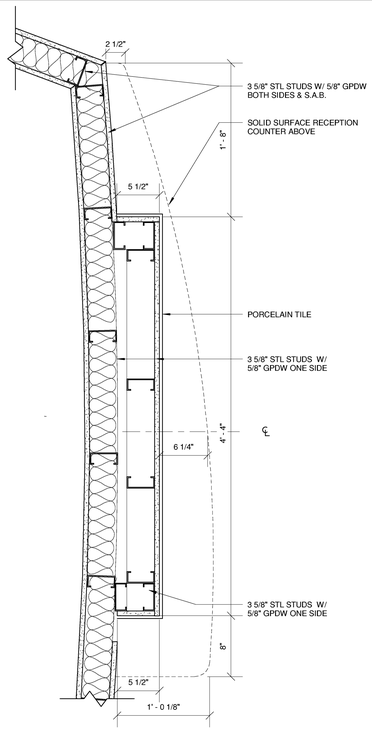

C4 PLAN DETAIL @ RECEPTION COUNTER
1 1/2" = 1'-0"

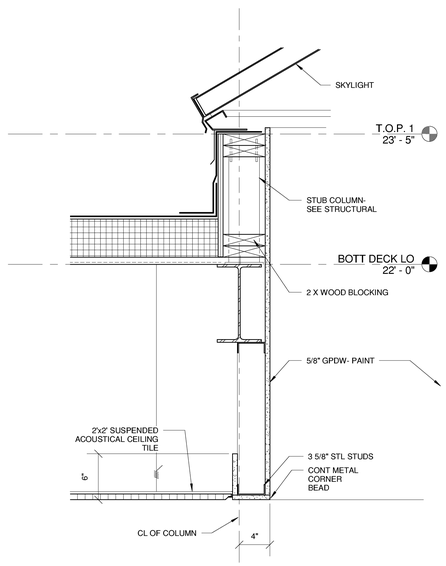

C3 SECTION THROUGH SKYLIGHT ALTERNATE #2
1 1/2" = 1'-0"

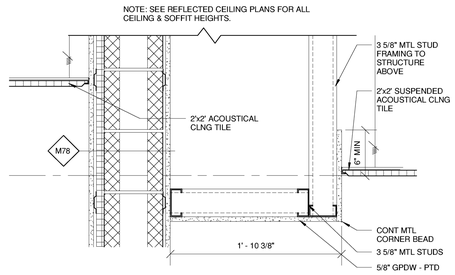

D2 INTERIOR DETAIL @ SOFFIT
1 1/2" = 1'-0"

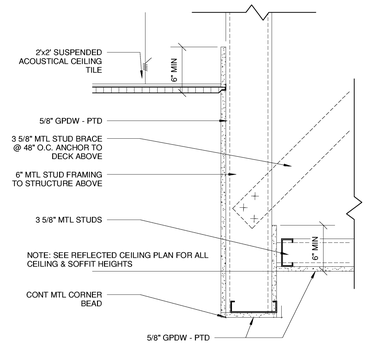

D1 INTERIOR DETAIL @ SOFFIT
1 1/2" = 1'-0"

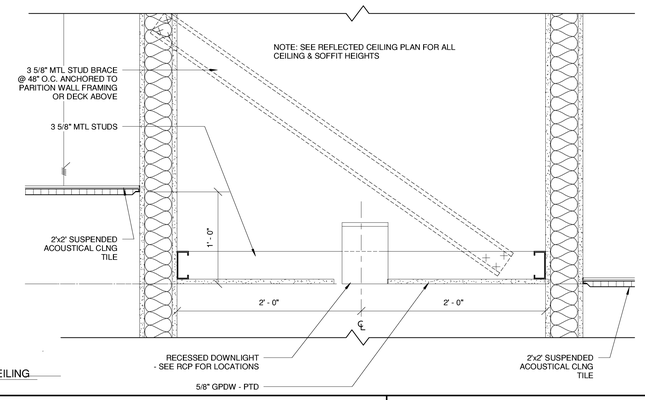

C2 INTERIOR DETAIL @ CEILING
1 1/2" = 1'-0"

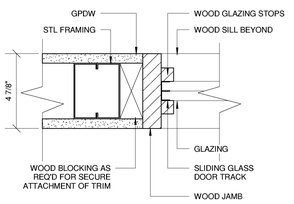

B4 WOOD JAMB/HEAD @ RECEPTION COUNTER
3" = 1'-0"

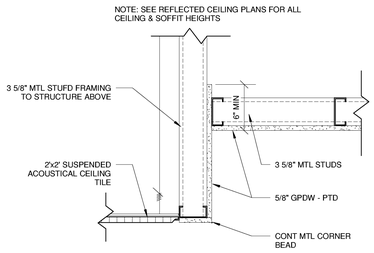

B3 INTERIOR DETAIL @ SOFFIT
1 1/2" = 1'-0"

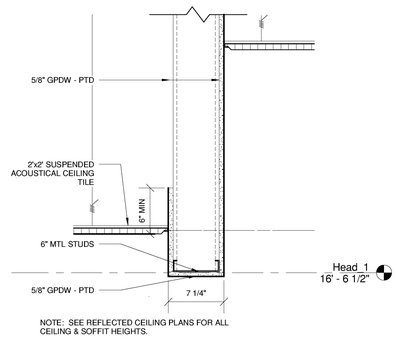

B2 INTERIOR DETAIL @ SOFFIT
1 1/2" = 1'-0"

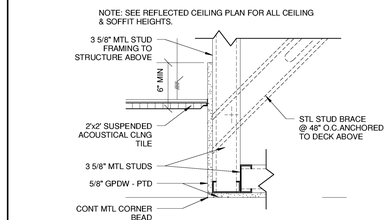

B1 INTERIOR DETAIL @ CEILING
1 1/2" = 1'-0"

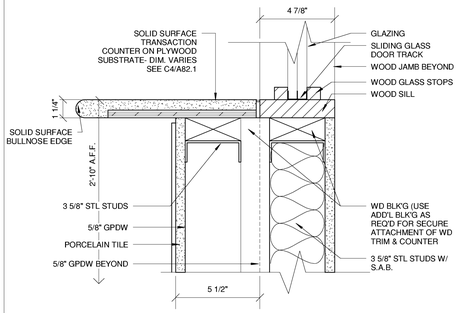

A4 WOOD SILL @ RECEPTION COUNTER
3" = 1'-0"

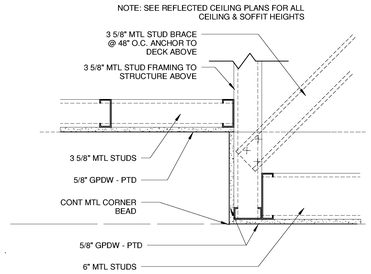

A3 INTERIOR DETAIL AT CEILING/SOFFIT
1 1/2" = 1'-0"

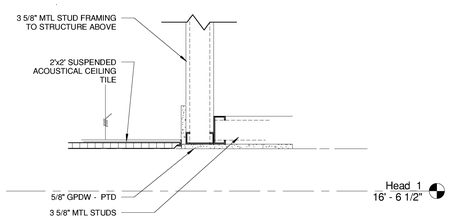

A2 INTERIOR DETAIL @ CEILING
1 1/2" = 1'-0"

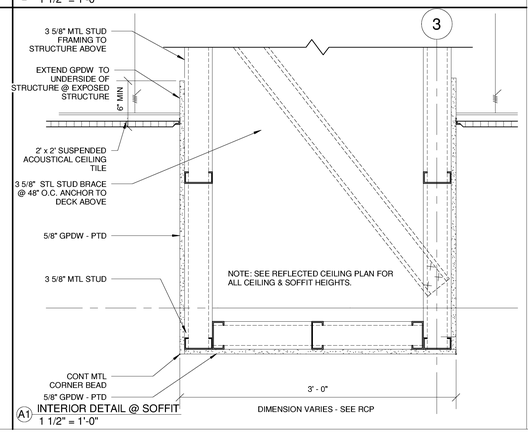

A1 INTERIOR DETAIL @ SOFFIT
1 1/2" = 1'-0"

Architects + Engineers
HARRIMAN ASSOCIATES
One Auburn Business Park
Auburn, ME 04210
PH: 207.784.5100
Fax: 207.782.3017
66 Pearl Street, Suite 301
Portland, ME 04101
PH: 207.784.5100
Fax: 207.775-0460

Maine Heart Surgical Associates

New Office Building

Portland, ME

Project Number 04180

Key Plan

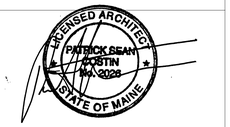

General Notes:

No.	Description	Date
	ISSUED FOR BID	4-28-05

Drawing Status:

Interior Details

Issue Date: 04-28-05

Drawn By: JGJ, WFA

PA / PE: PSC

A82.1

Scale As indicated

4/28/2005 2:49:45 PM