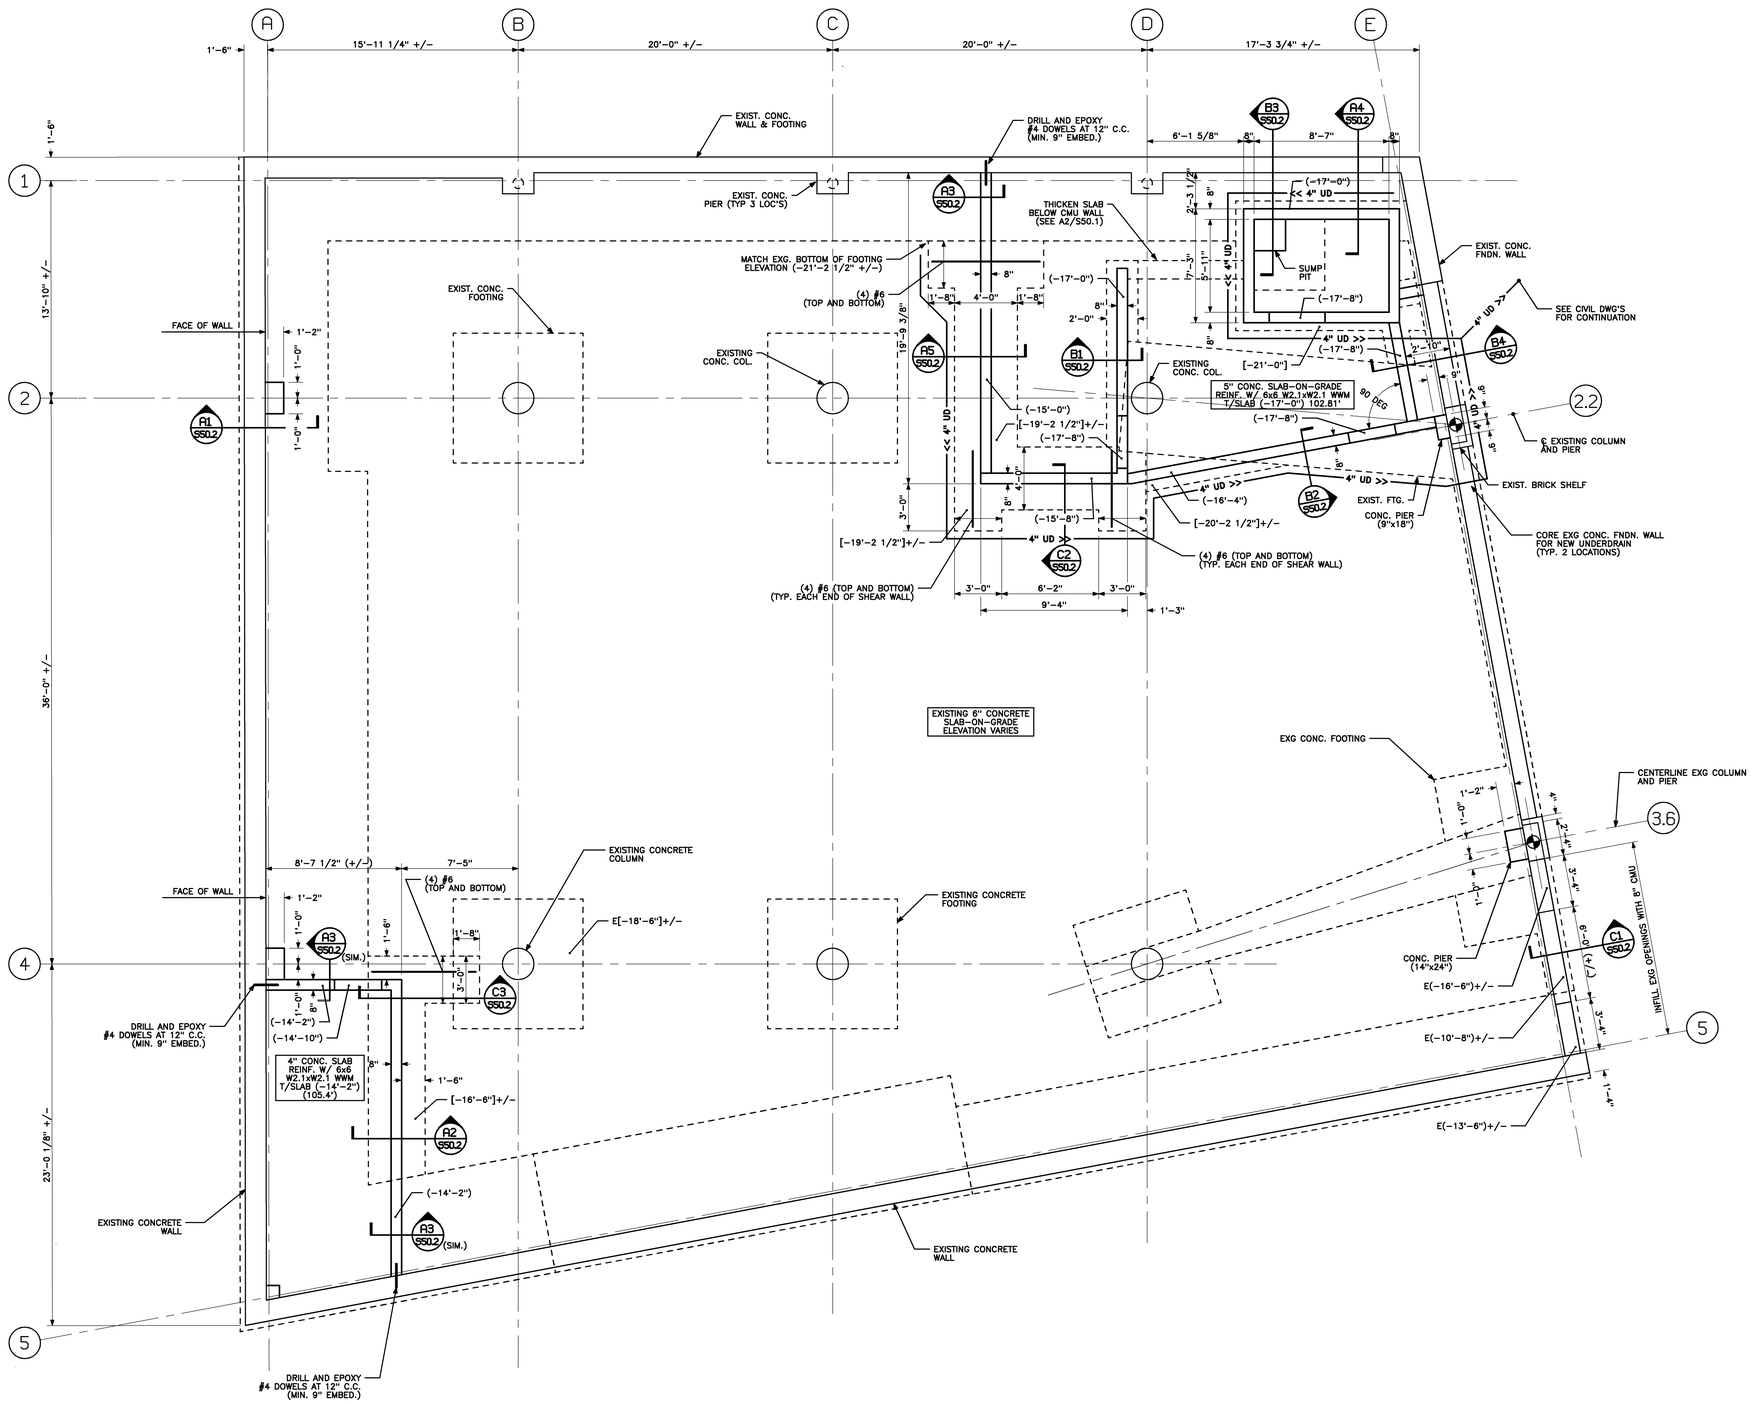

Architects + Engineers

HARRIMAN ASSOCIATES

One Auburn Business Park
Auburn, Maine 04210

207.784.5300 tel
207.783.3017 fax
www.harriman.com

Building communities since 1970

STATE OF MAINE
ERIK D.W. CHEEVER
REGISTERED PROFESSIONAL ENGINEER

© 2004

Project Title

MAINE HEART SURGICAL ASSOC. NEW OFFICE BLDG.

PORTLAND, ME

HA Project No.	04180

Key Plan

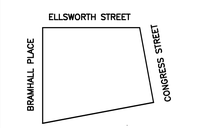

NOTES:

1. BASELINE ELEVATION IS TOP OF CONC. PARAPET MEASURED AT NORTHWEST CORNER OF BUILDING. (119.81' +/-) ALL ELEVATIONS ARE REFERENCED FROM THIS BASELINE.
2. TOP OF CONCRETE ELEVATIONS ARE NOTED (+0'-0") FROM BASELINE ELEVATION.
3. (-17'-0") INDICATES TOP OF CONCRETE ELEVATION
4. E(-13'-6")+/- INDICATES APPROX. TOP OF EXISTING CONCRETE ELEVATION.
5. [-15'-8"] INDICATES TOP OF FOOTING ELEVATION.
6. — 4" UD — INDICATES 4" DIA. UNDERDRAIN.

Mark	Date	Description
–	04-28-05	ISSUED FOR BID
–	04-11-05	100% REVIEW

Issue Dates

Drawing Status

Drawing Title

FOUNDATION PLAN

PA / PE: BKB	Drawn By: MRM

Drawing Number

S10.1