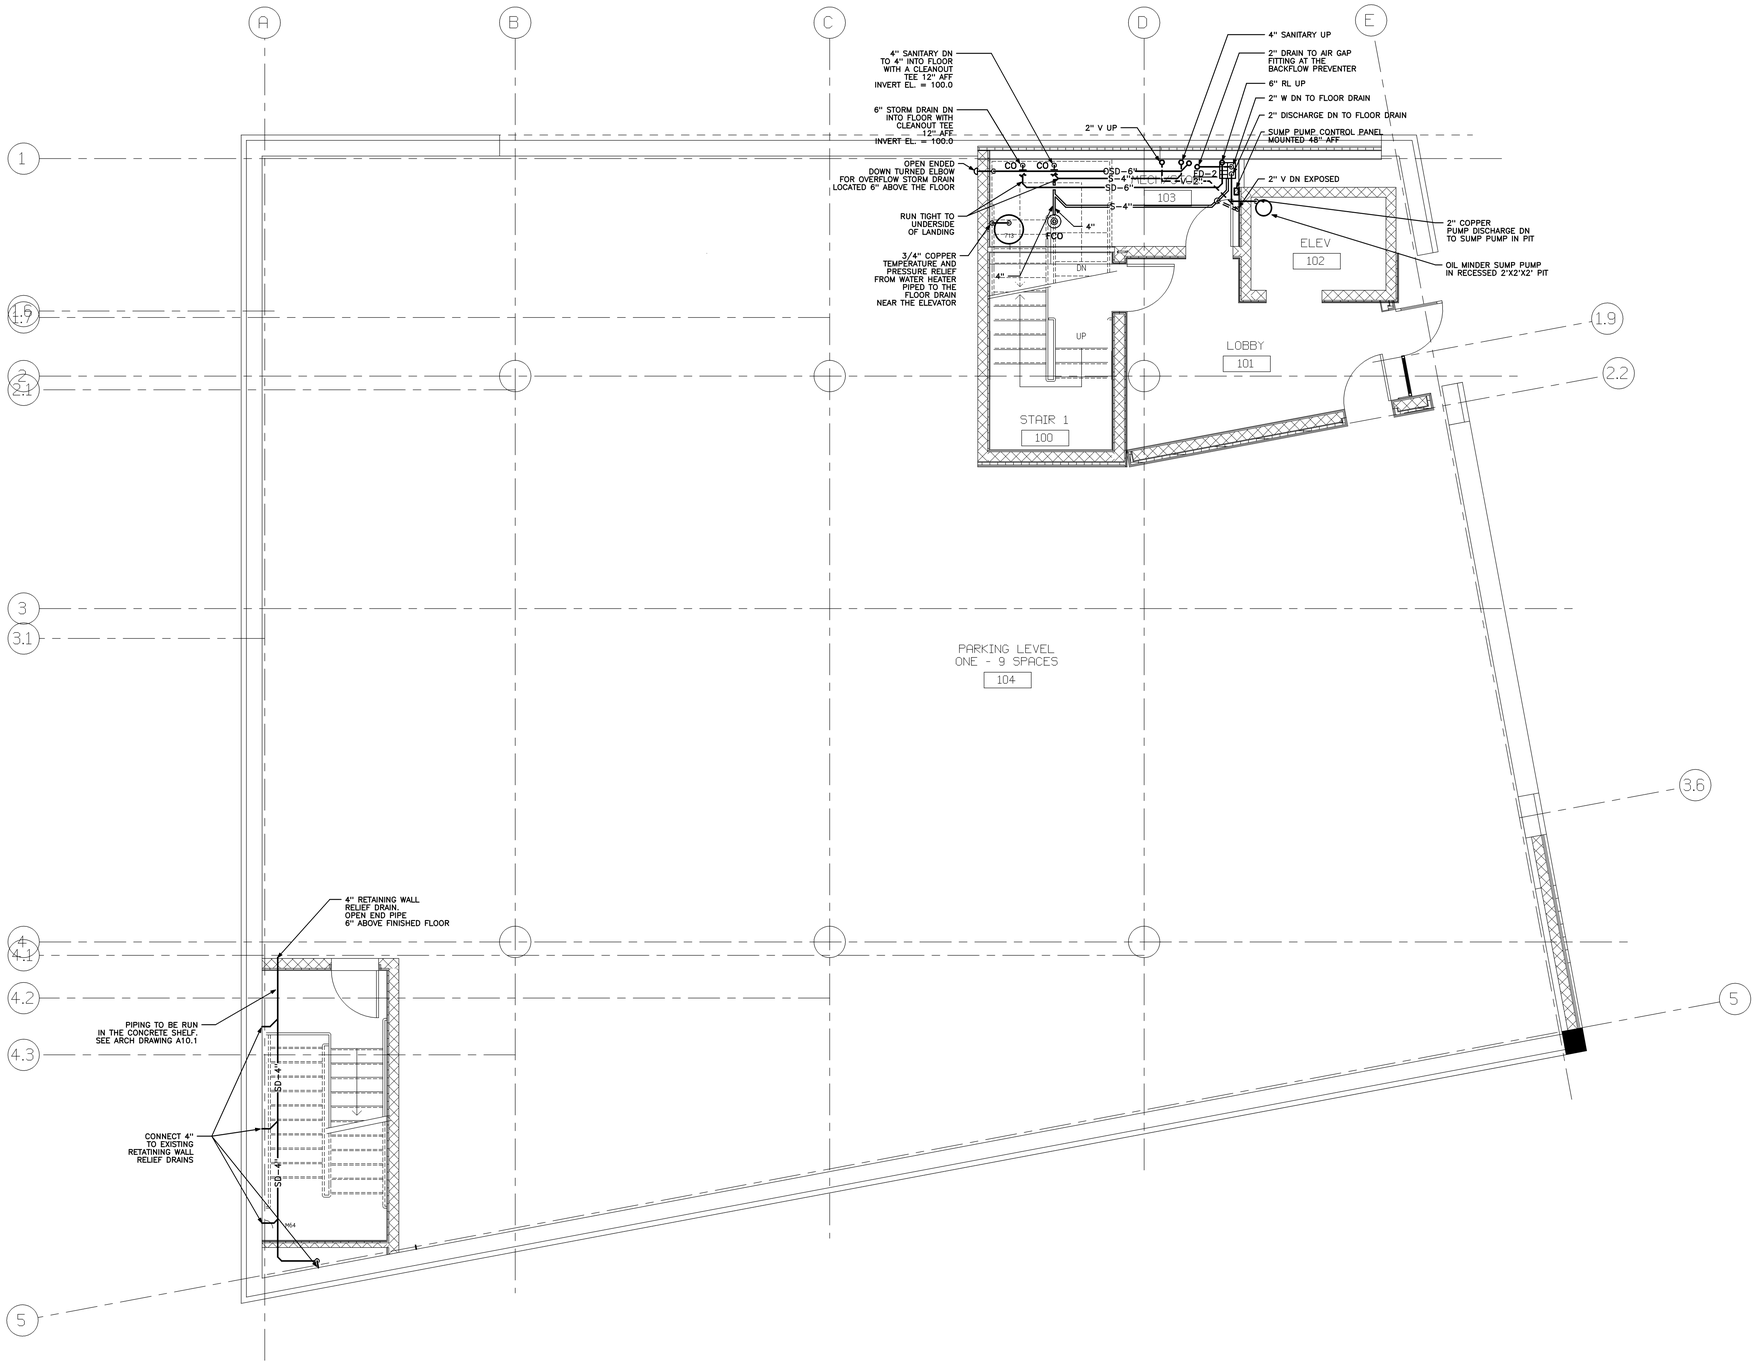

FIRST FLOOR PLAN DRAINAGE

1/4" = 1'-0" | 0 2' 4' 6' | REF: NA | A1

Architects + Engineers

HARRIMAN ASSOCIATES

One Auburn Business Park
Auburn, Maine 04210

207.784.5100 tel
207.782.3017 fax
www.harriman.com

Building communities since 1870

© 2004

STATE OF MAINE
CLIFTON W. GREIM
NO. 6405
REGISTERED PROFESSIONAL ENGINEER

Project Title

MAINE HEART SURGICAL ASSOC. NEW OFFICE BLDG.

PORTLAND, ME

HA Project No. 04180

Key Plan

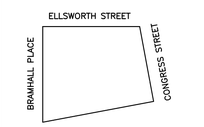

Mark	Date	Description
–	04-28-05	ISSUED FOR BID
-	04-11-05	100% REVIEW

Issue Dates

Drawing Status

Drawing Title

FIRST FLOOR PLAN DRAINAGE

PA / PE: CWG | Drawn By: ROM

Drawing Number

P10.1

PLOT DATE: Apr 29 2005 10:27:53 for /h/medical/04180/h_pln001.db/p2.dr by romar