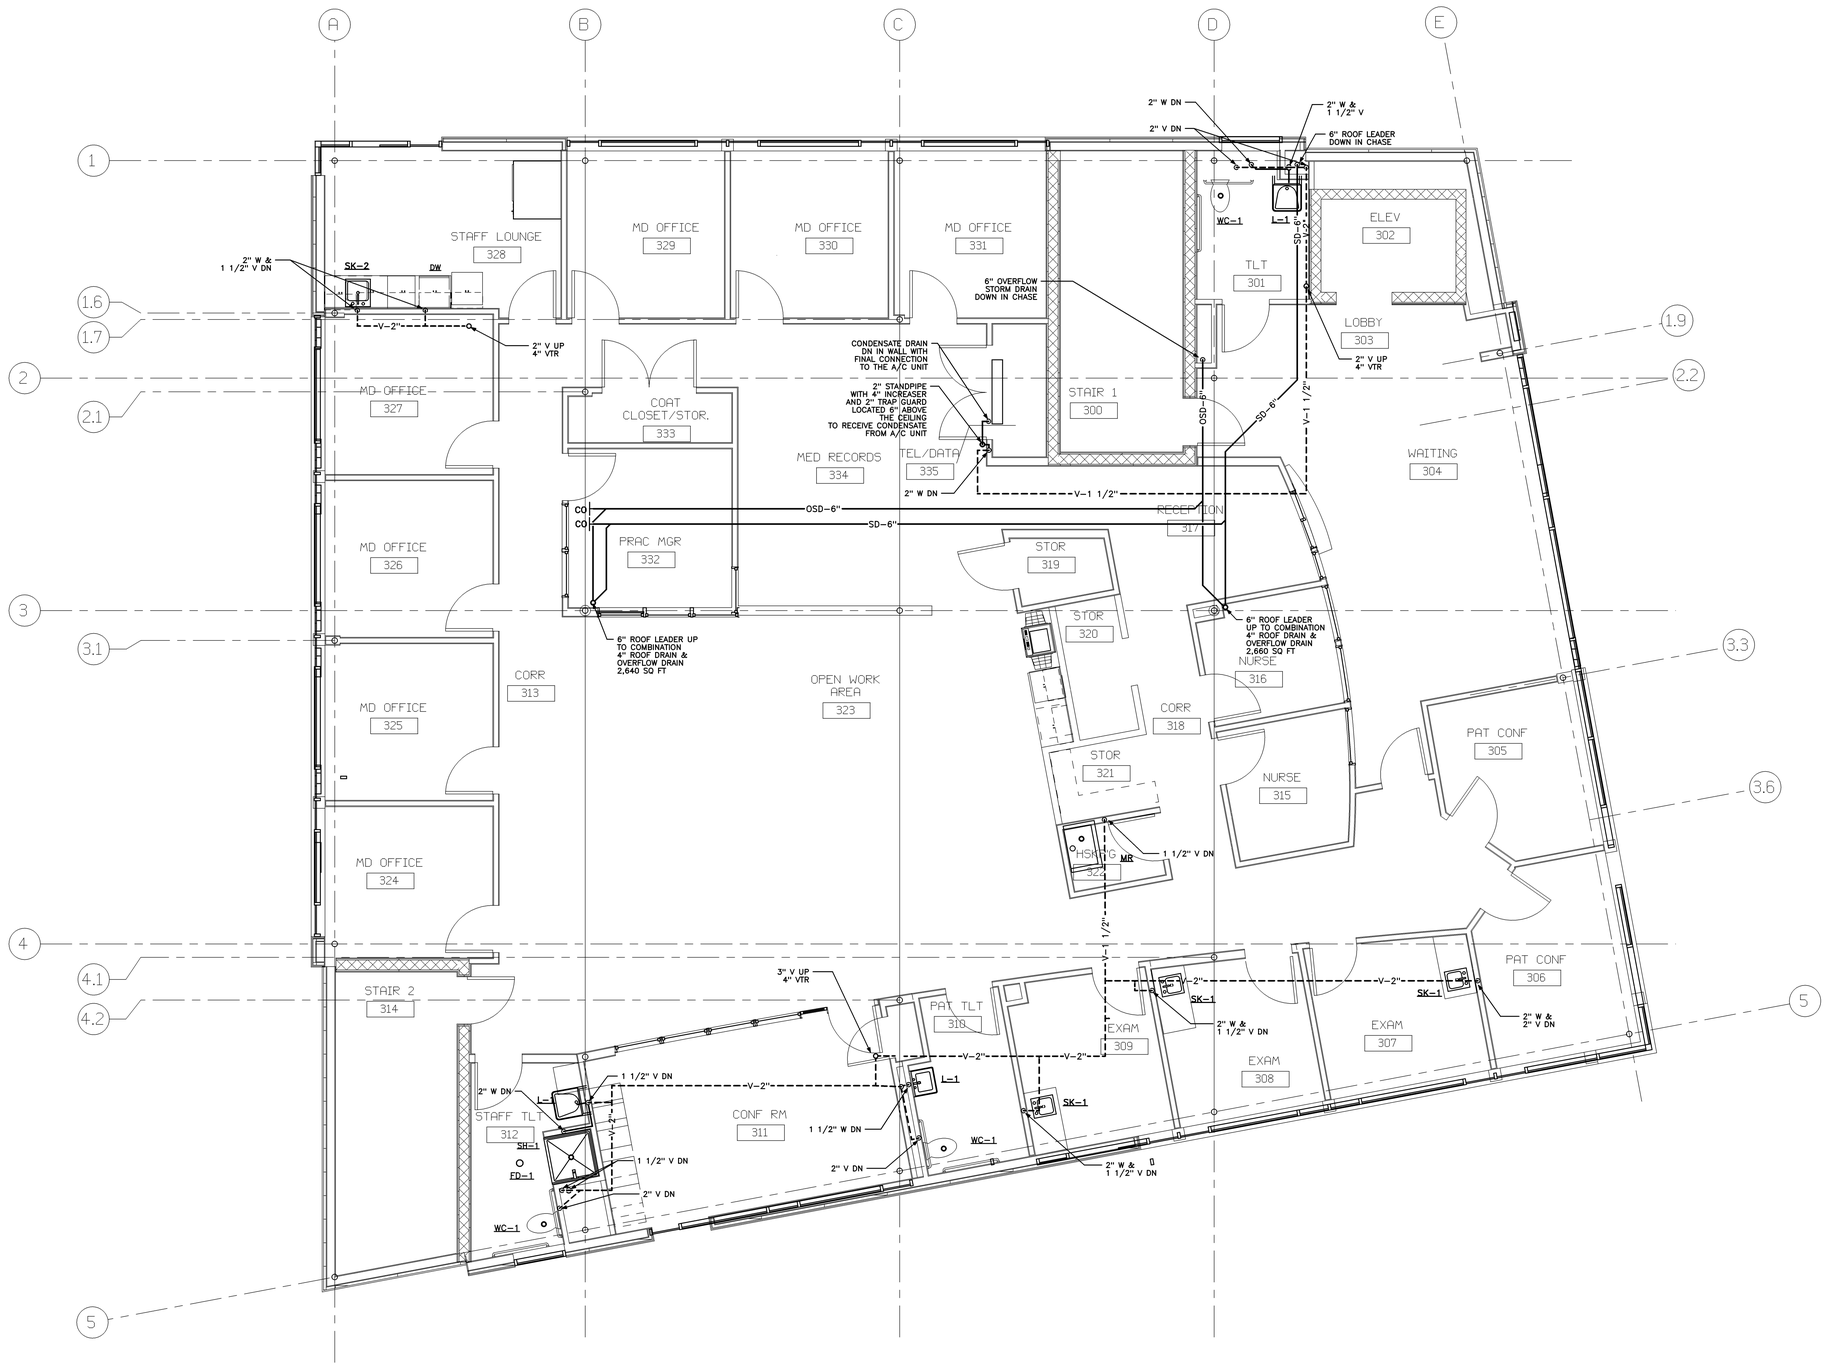

Architects + Engineers

HARRIMAN ASSOCIATES

One Auburn Business Park
Auburn, Maine 04210
207.784.5100 tel
207.783.3277 fax
www.harriman.com

Building communities since 1970

STATE OF MAINE
CLIFTON W. GREIM
NO. 6405
REGISTERED PROFESSIONAL ENGINEER

© 2004

Project Title

MAINE HEART SURGICAL ASSOC. NEW OFFICE BLDG.

PORTLAND, ME

HA Project No.	04180

Key Plan

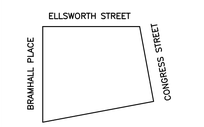

Mark	Date	Description
–	04–28–05	ISSUED FOR BID
-	04–11–05	100% REVIEW

Issue Dates

Drawing Status

Drawing Title

THIRD FLOOR PLAN DRAINAGE

PA / PE: CWG	Drawn By: ROM

Drawing Number

P10.3

THIRD FLOOR PLAN DRAINAGE		A1
1/4" = 1'–0"	0 2' 4' 6'	REF: NA

PLOT DATE: Jan 6 2005 09:06:05 for /h/medical/04180/h_pln001.db/p4.dr by romar