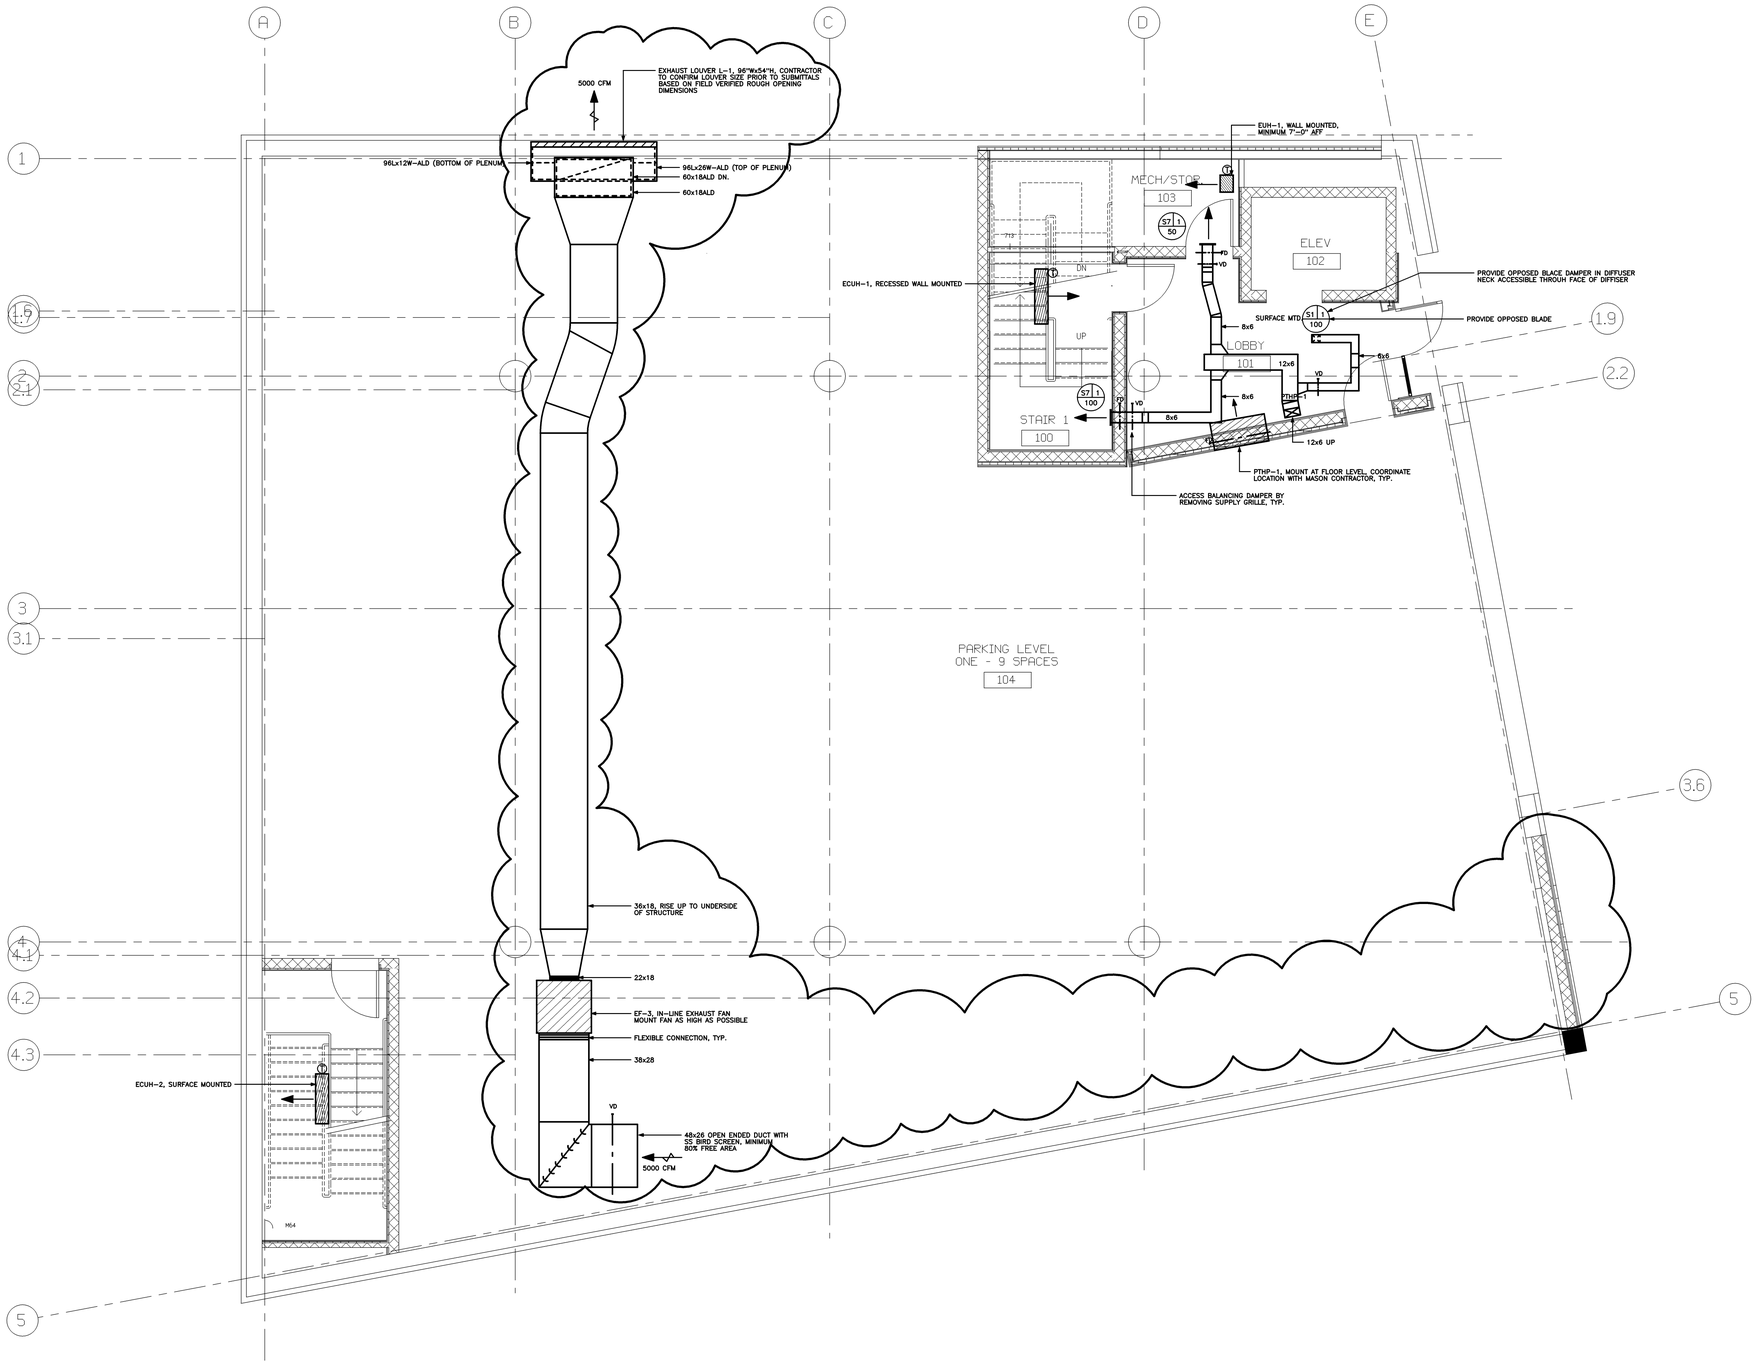

FIRST FLOOR PLAN – MECHANICAL

1/4" = 1'-0" | 0 2' 4' 6' | REF: NA

M1

Architects + Engineers

HARRIMAN ASSOCIATES

One Auburn Business Park
Auburn, Maine 04210
207.784.5100 tel
207.783.3277 fax
www.harriman.com

Building communities since 1970

STATE OF MAINE
CLIFTON W. GREIM
NO. 6405
REGISTERED PROFESSIONAL ENGINEER

© 2004

Project Title

MAINE HEART SURGICAL ASSOC. NEW OFFICE BLDG.

PORTLAND, ME

HA Project No. 04180

Key Plan

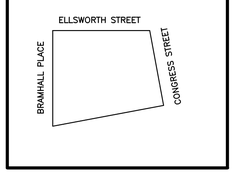

Mark	Date	Description
1	06-15-05	FOR PRICING
–	04-28-05	ISSUED FOR BID
–	04-11-05	100% REVIEW
–	01-10-05	DD REVIEW

Issue Dates

Drawing Status

Drawing Title

FIRST FLOOR PLAN MECHANICAL

PA / PE: CG | Drawn By: KCW

Drawing Number

M10.1

PLOT DATE: Jun 6 2005 12:58:27 for /h/medical/04180/h_pln001.db/m1.dr by kcwil