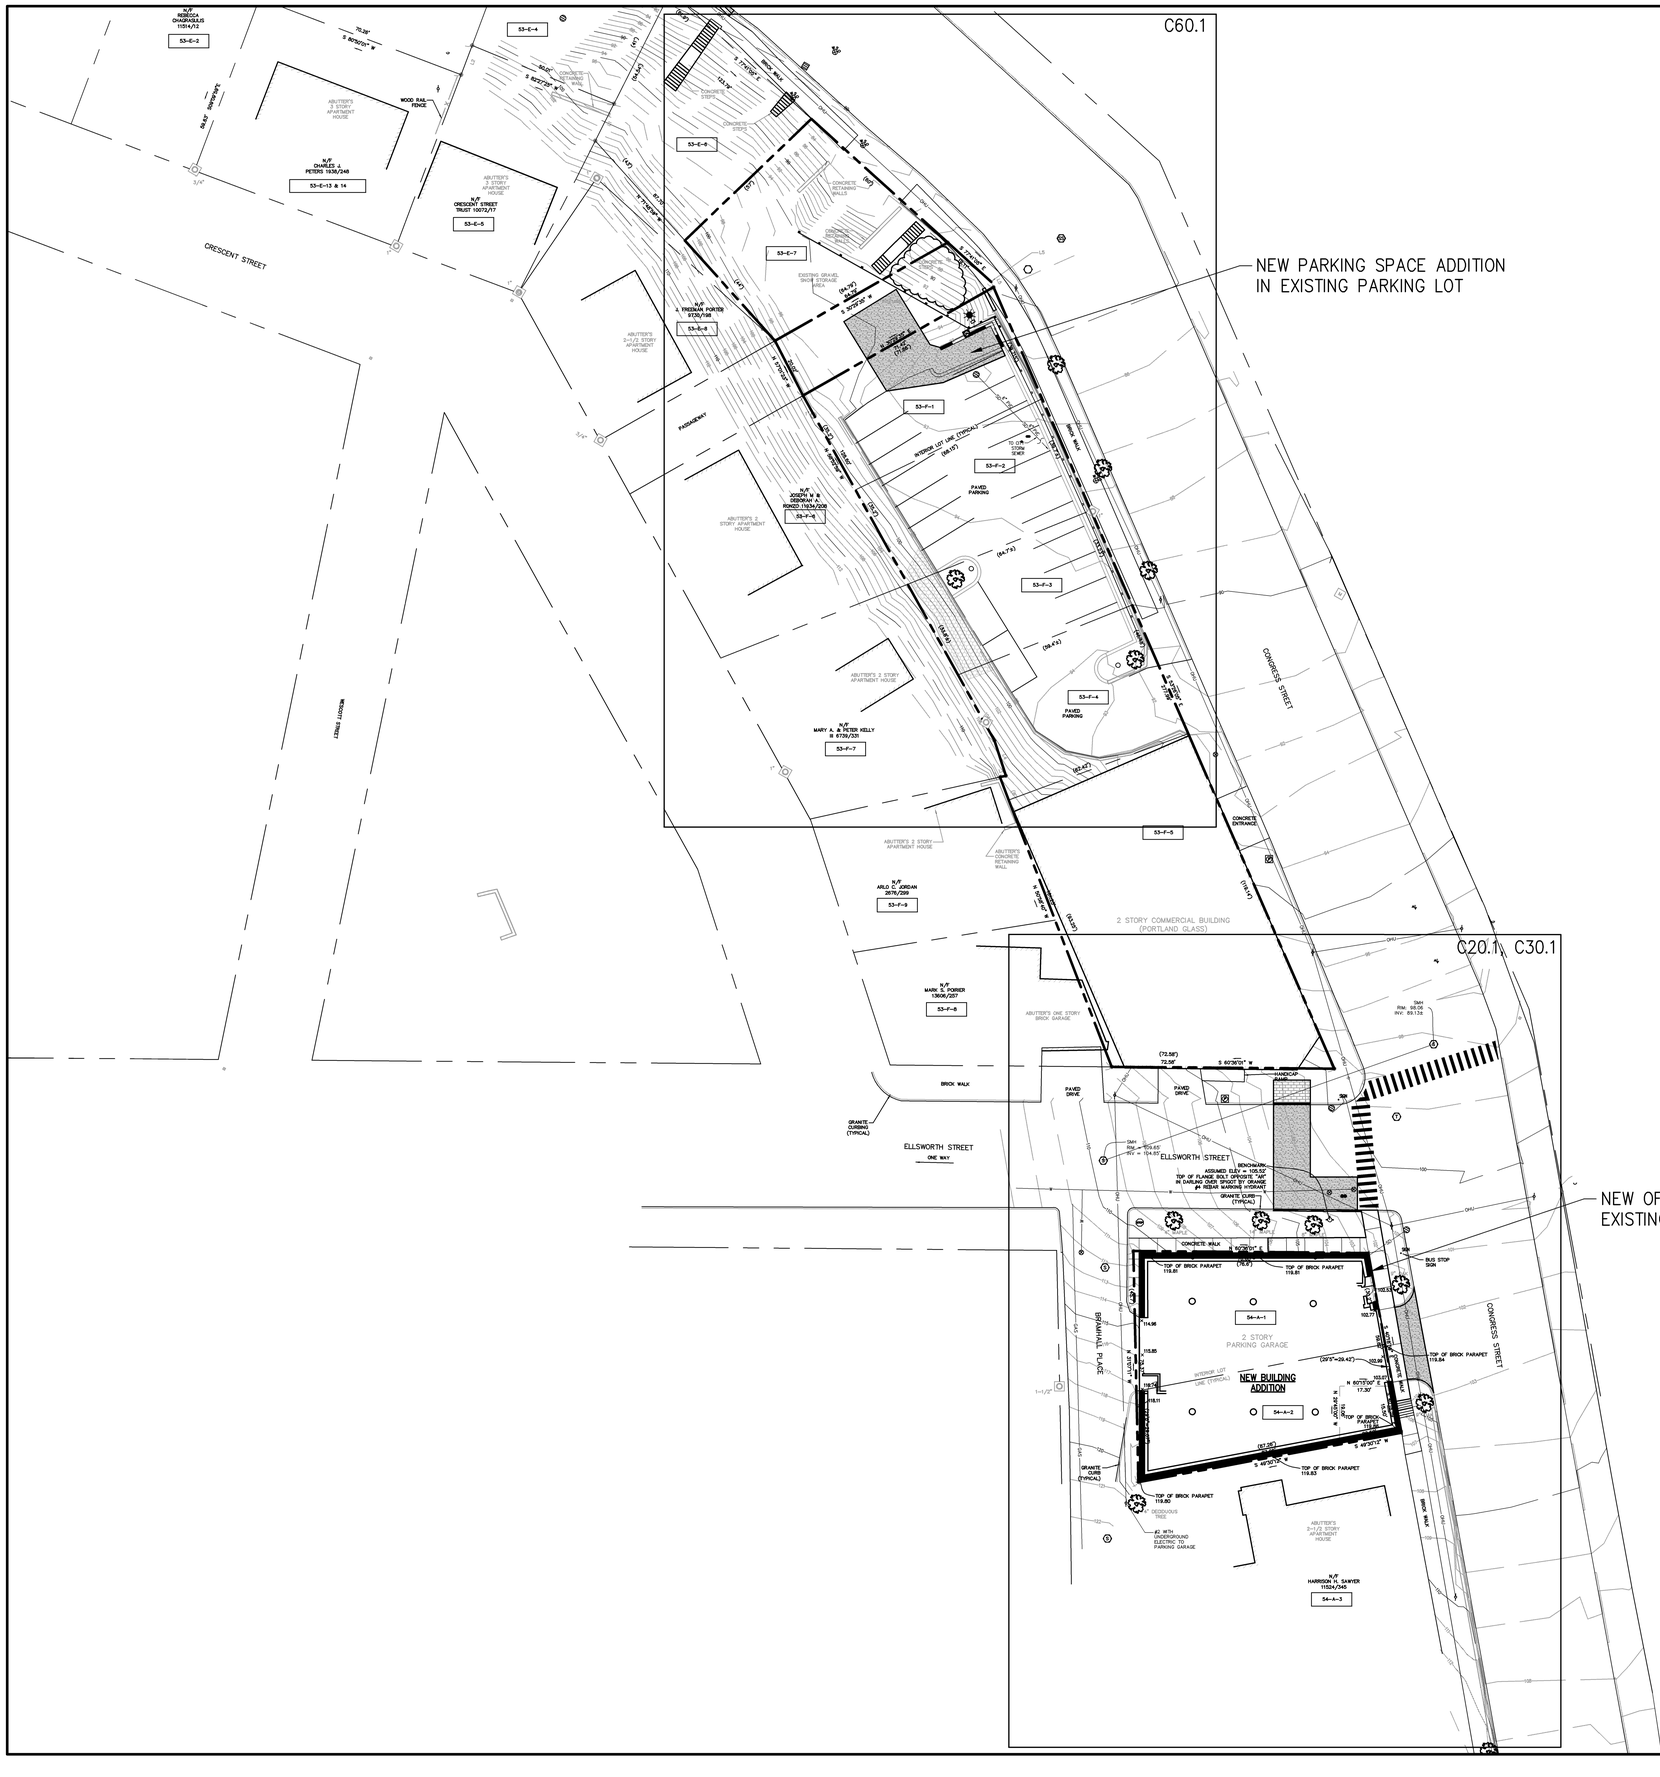

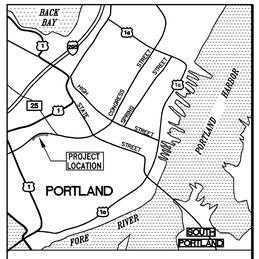

VICINITY MAP
SCALE: 1" = 0.5 MILES

NOTE

1. REFERENCE STANDARD BOUNDARY SURVEY DONE BY DES LAURIERS & ASSOCIATES, SCARBOROUGH, MAINE, DATED JULY 9, 1999.

2. TOPOGRAPHIC SURVEY DONE BY ASSOCIATED DESIGN PARTNERS INC., FALMOUTH, MAINE, DATED 11-05-04.

3. BENCHMARK ON HYDRANT AT ELLSWORTH ST. IS ASSUMED ELEVATION 105.52. IT IS NOT COORDINATED WITH CITY OR NAD83/NAVD88 DATUM.

Architects + Engineers

HARRIMAN ASSOCIATES

One Auburn Business Park
Auburn, Me 04210

207.784.5100 tel
207.782.3017 fax
www.harriman.com

Building communities since 1870

© 2004

Project Title

MAINE HEART SURGICAL ASSOC. NEW OFFICE BLDG.

PORTLAND, ME

HA Project No.	04180

Key Plan

Mark	Date	Description
	04-28-05	ISSUED FOR BID
	04-27-05	PLANNING BOARD REVISIONS
	02-23-05	PLANNING BOARD
	02-11-05	REVIEW
	01-10-05	D.D. REVIEW

Issue Dates

Drawing Status

Drawing Title

SITE OVERVIEW PLAN

PA / PE: FLC

Drawn By: MRL/NHS

Drawing Number

C00.1