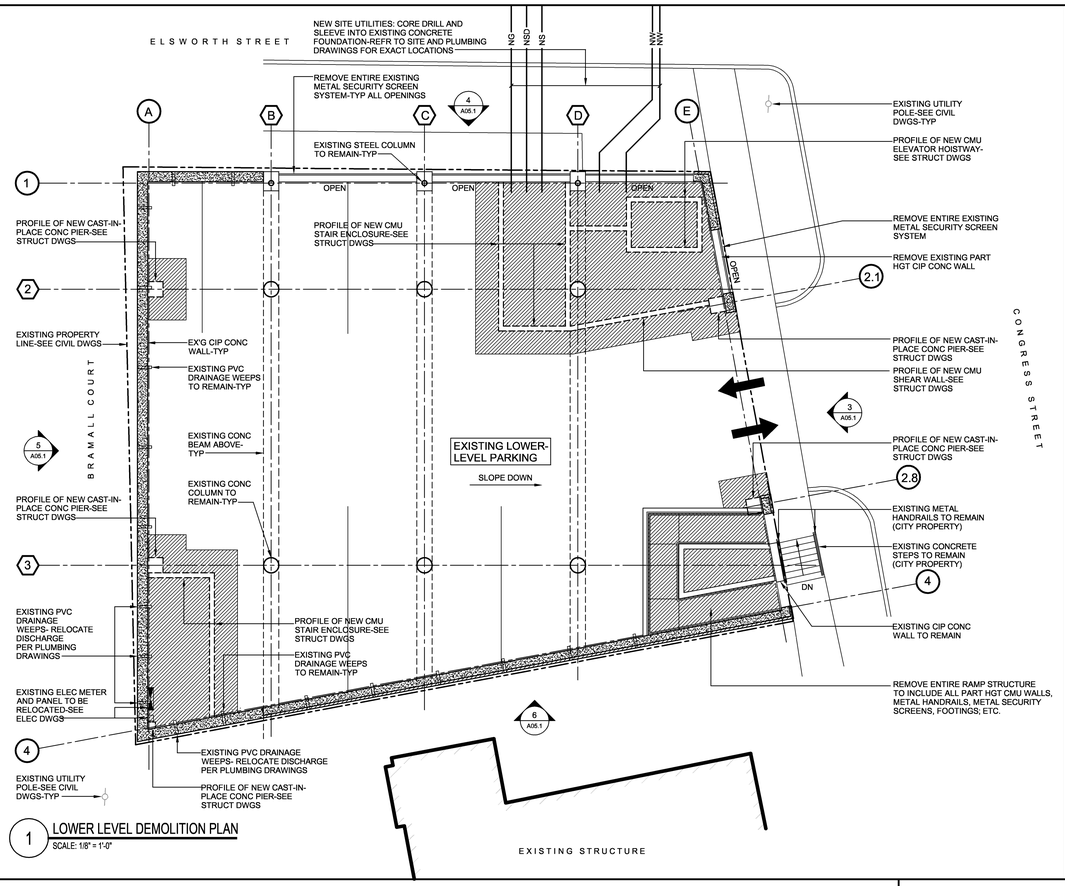

1 LOWER LEVEL DEMOLITION PLAN
SCALE: 1/8" = 1'-0"

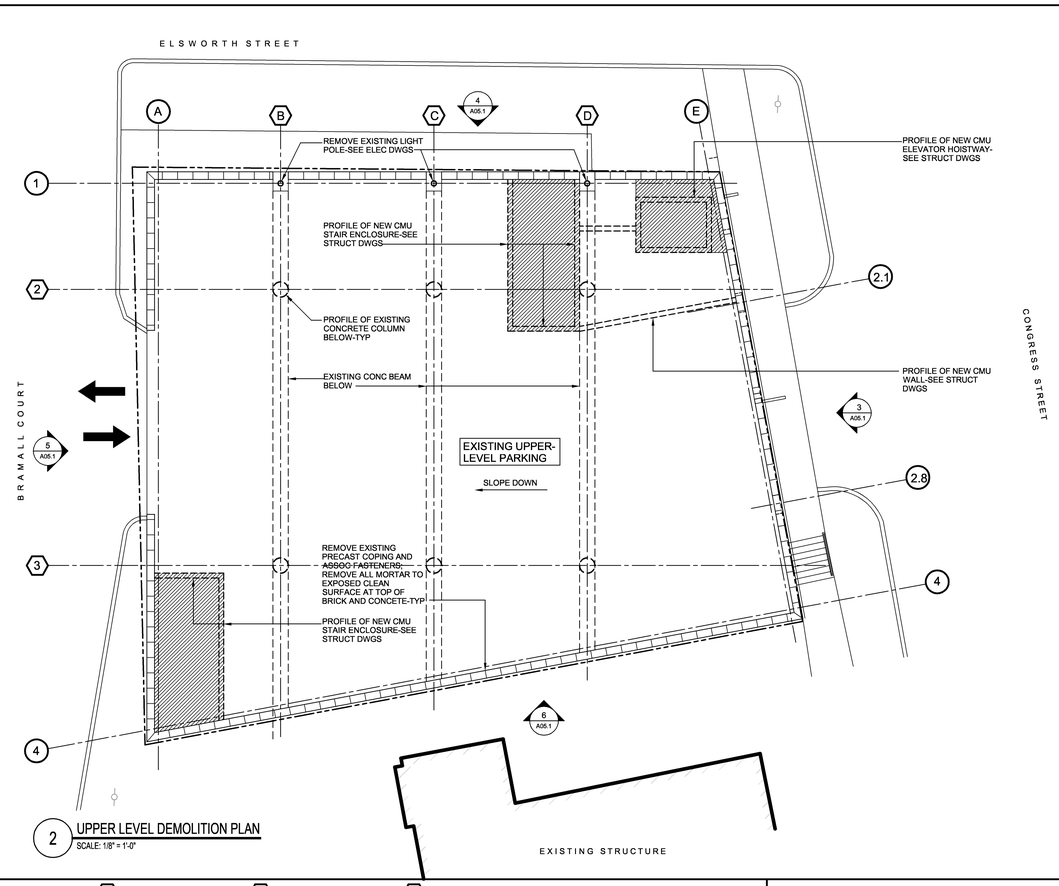

2 UPPER LEVEL DEMOLITION PLAN
SCALE: 1/8" = 1'-0"

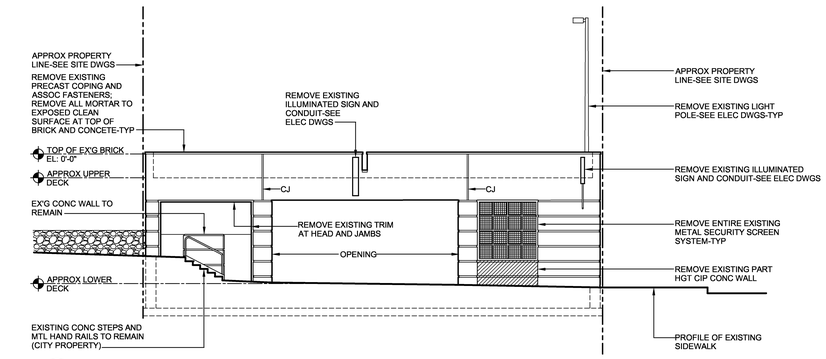

3 CONGRESS STREET DEMOLITION ELEVATION
SCALE: 1/8" = 1'-0"

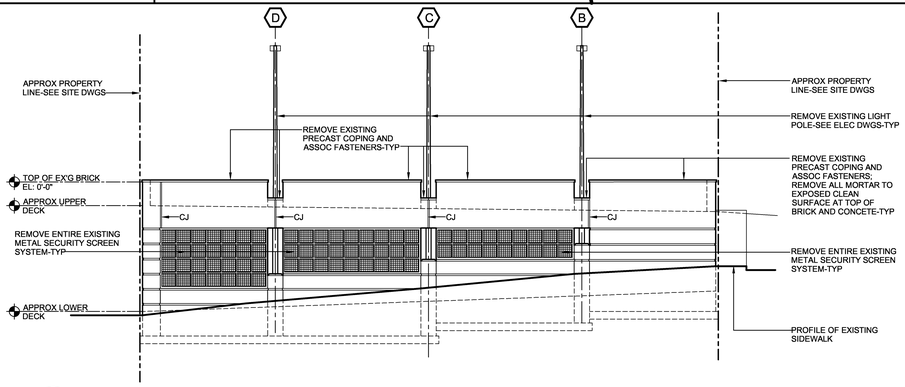

4 ELLSWORTH STREET DEMOLITION ELEVATION
SCALE: 1/8" = 1'-0"

GENERAL DEMOLITION NOTES

1. CONTRACTOR TO VERIFY ALL FIELD CONDITIONS PRIOR TO COMMENCEMENT OF CONSTRUCTION. FIELD CONDITIONS NOT AGREEING WITH CONSTRUCTION DOCUMENTS SHALL BE BROUGHT TO THE ARCHITECT'S ATTENTION PRIOR TO THE BEGINNING OF WORK.
2. CONTRACTOR SHALL NOT SCALE DRAWINGS. DISCREPANCIES BETWEEN EXISTING CONDITIONS AND DRAWINGS SHALL BE REPORTED TO THE ARCHITECT FOR CLARIFICATION PRIOR TO THE COMMENCEMENT OF CONSTRUCTION. NOTED DIMENSIONS TAKE PRECEDENCE OVER SCALE.
3. REMOVE SEALANT FROM ALL EXISTING EXTERIOR MASONRY CONTROL JOINTS. PREPARE SURFACES FOR NEW CONTROL JOINT MATERIAL.
4. ALL SURFACES DAMAGED BY CONSTRUCTION SHALL BE REPAIRED, PATCHED OR REFINISHED TO MATCH THEIR ADJACENT MATERIALS, AND/OR REPLACED EQUAL TO ORIGINAL STATE PRIOR TO THE COMMENCEMENT OF WORK, UNLESS OTHERWISE INDICATED ON DRAWINGS.
5. COORDINATE ALL CONCRETE REMOVAL WITH STRUCTURAL DRAWINGS.

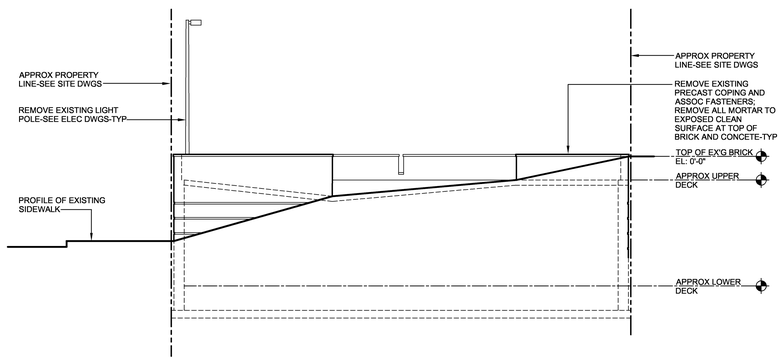

5 BRAMHALL COURT DEMOLITION ELEVATION
SCALE: 1/8" = 1'-0"

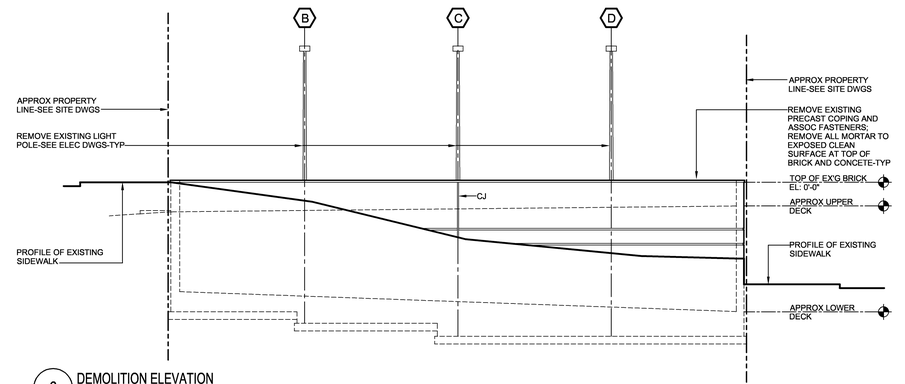

6 DEMOLITION ELEVATION
SCALE: 1/8" = 1'-0"

GRAPHIC LEGEND:

APPROXIMATE AREA OF EXISTING CONCRETE SLAB OR WALL REMOVAL. COORDINATE W/ STRUCTURAL DRAWINGS

APPROXIMATE LOCATION OF NEW CMU WALLS

2 EXISTING COLUMN GRID LOCATION

A NEW COLUMN GRID LOCATION

Architects + Engineers
HARRIMAN ASSOCIATES
One Auburn Business Park
Auburn, Maine 04210
207.784.5100 tel
207.782.3017 fax
www.harriman.com
Building communities since 1870
© 2004

Project Title

Maine Heart Surgical Associates

New Office Building

Portland, Maine

HA Project No.	04180

Key Plan

Mark	Date	Description
–	04–28–05	ISSUED FOR BID

Issue Dates

Drawing Status

Drawing Title

Demoltion Plans and Elevations

PA/PE: PSC	Drawn By: FSP

Drawing Number

A05.1