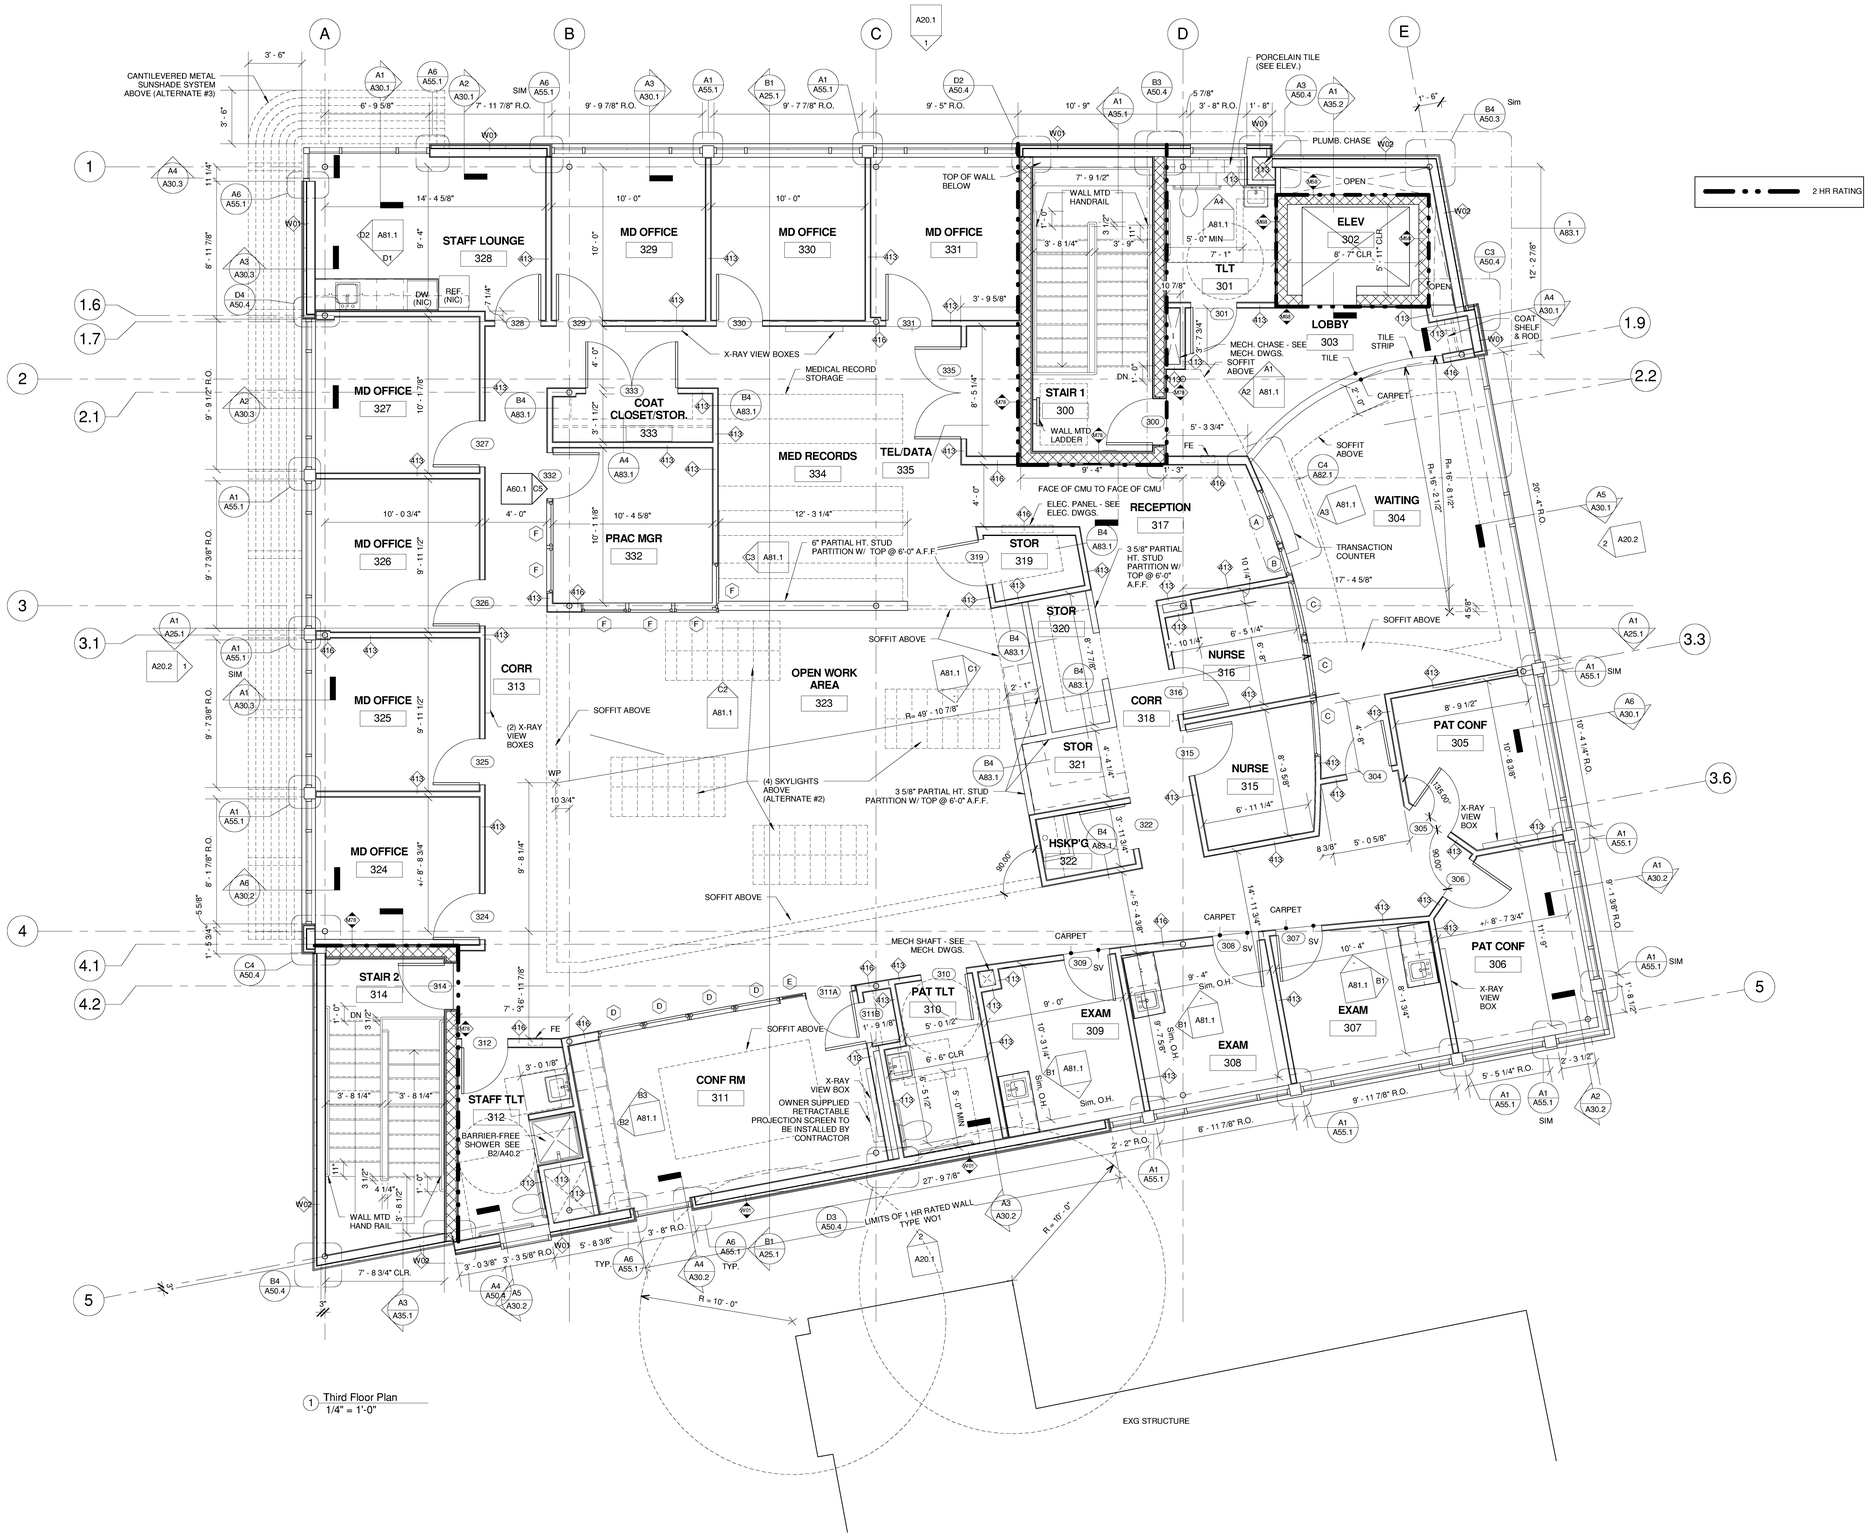

1 Third Floor Plan
1/4" = 1'-0"

Architects + Engineers

HARRIMAN ASSOCIATES

One Auburn Business Park
Auburn, ME 04210
PH: 207.784.5100
Fax: 207.782.3017

66 Pearl Street, Suite 301
Portland, ME 04101
PH: 207.784.5100
Fax: 207.775-0460

Maine Heart Surgical Associates

New Office Building

Portland, ME

Project Number 04180

Key Plan

PROJECT NORTH

General Notes:

1. DIMENSIONS ARE TO FACE OF GPDW UNLESS OTHERWISE NOTED.

2. PENETRATIONS THROUGH COMPOSITE SLAB TO BE SEALED WITH FIRESTOP MATERIAL INCLUDING CONDUITS, PIPES, SPRINKLER AND DUCTS.

No.	Description	Date
	ISSUED FOR BID	4-28-05

Drawing Status:

Third Floor Plan

Issue Date:	04-28-05
Drawn By:	JGJ
PA / PE:	PSC

A10.3

Scale 1/4" = 1'-0"

4/28/2005 2:44:49 PM