EXTERIOR MATERIALS LEGEND

KEY	MATERIAL / FINISH / COLOR / MFR
3A	EXISTING CONCRETE WALL
3B	NEW POURED IN PLACE CONCRETE OVER STEEL COLUMN
4A	EXISTING BRICK WALL
4B	NEW BRICK INFILL TO MATCH EXISTING BRICK TOOTH IN NEW BRICK
4C	NEW CMU WALL
4D	EXISTING CONTROL JOINT - ADD NEW SEALANT
5A	NEW METAL GUARDRAIL SYSTEM - BASE BID
5B	ALTERNATE #1 - NEW METAL SECURITY SCREEN SYSTEM FLOOR 2
5C	NEW METAL SECURITY SCREEN SYSTEM FLOOR 1 - BASE BID
7A	NEW WOOD SIDING
7B	NEW METAL SIDING
7C	NEW ZINC FLASHINGS/COPINGS TO MATCH METAL SIDING
7D	EXISTING CONTROL JOINTS TO BE RESEALED
8A	NEW GLAZED ALUMINUM STOREFRONT SYSTEM
8B	NEW ALUMINUM BRAKE METAL BY WINDOW VENDOR
8C	NEW HOLLOW METAL DOOR FRAME WITH HOLLOW METAL DOOR - PAINTED
8D	NEW METAL COLUMN COVER
8E	NEW METAL OVERHEAD ROLLING GRILL GARAGE DOOR
15A	NEW METAL LOUVRE
16A	NEW FLOODLIGHT FIXTURE (SEE ELEC.)
16B	NEW UPLIGHT WALL-WASH FIXTURE (SEE ELEC.)
16C	NEW DOWNLIGHT WALL-WASH FIXTURE (SEE ELEC.)

Exterior Materials Legend
1 1/2" = 1'-0"

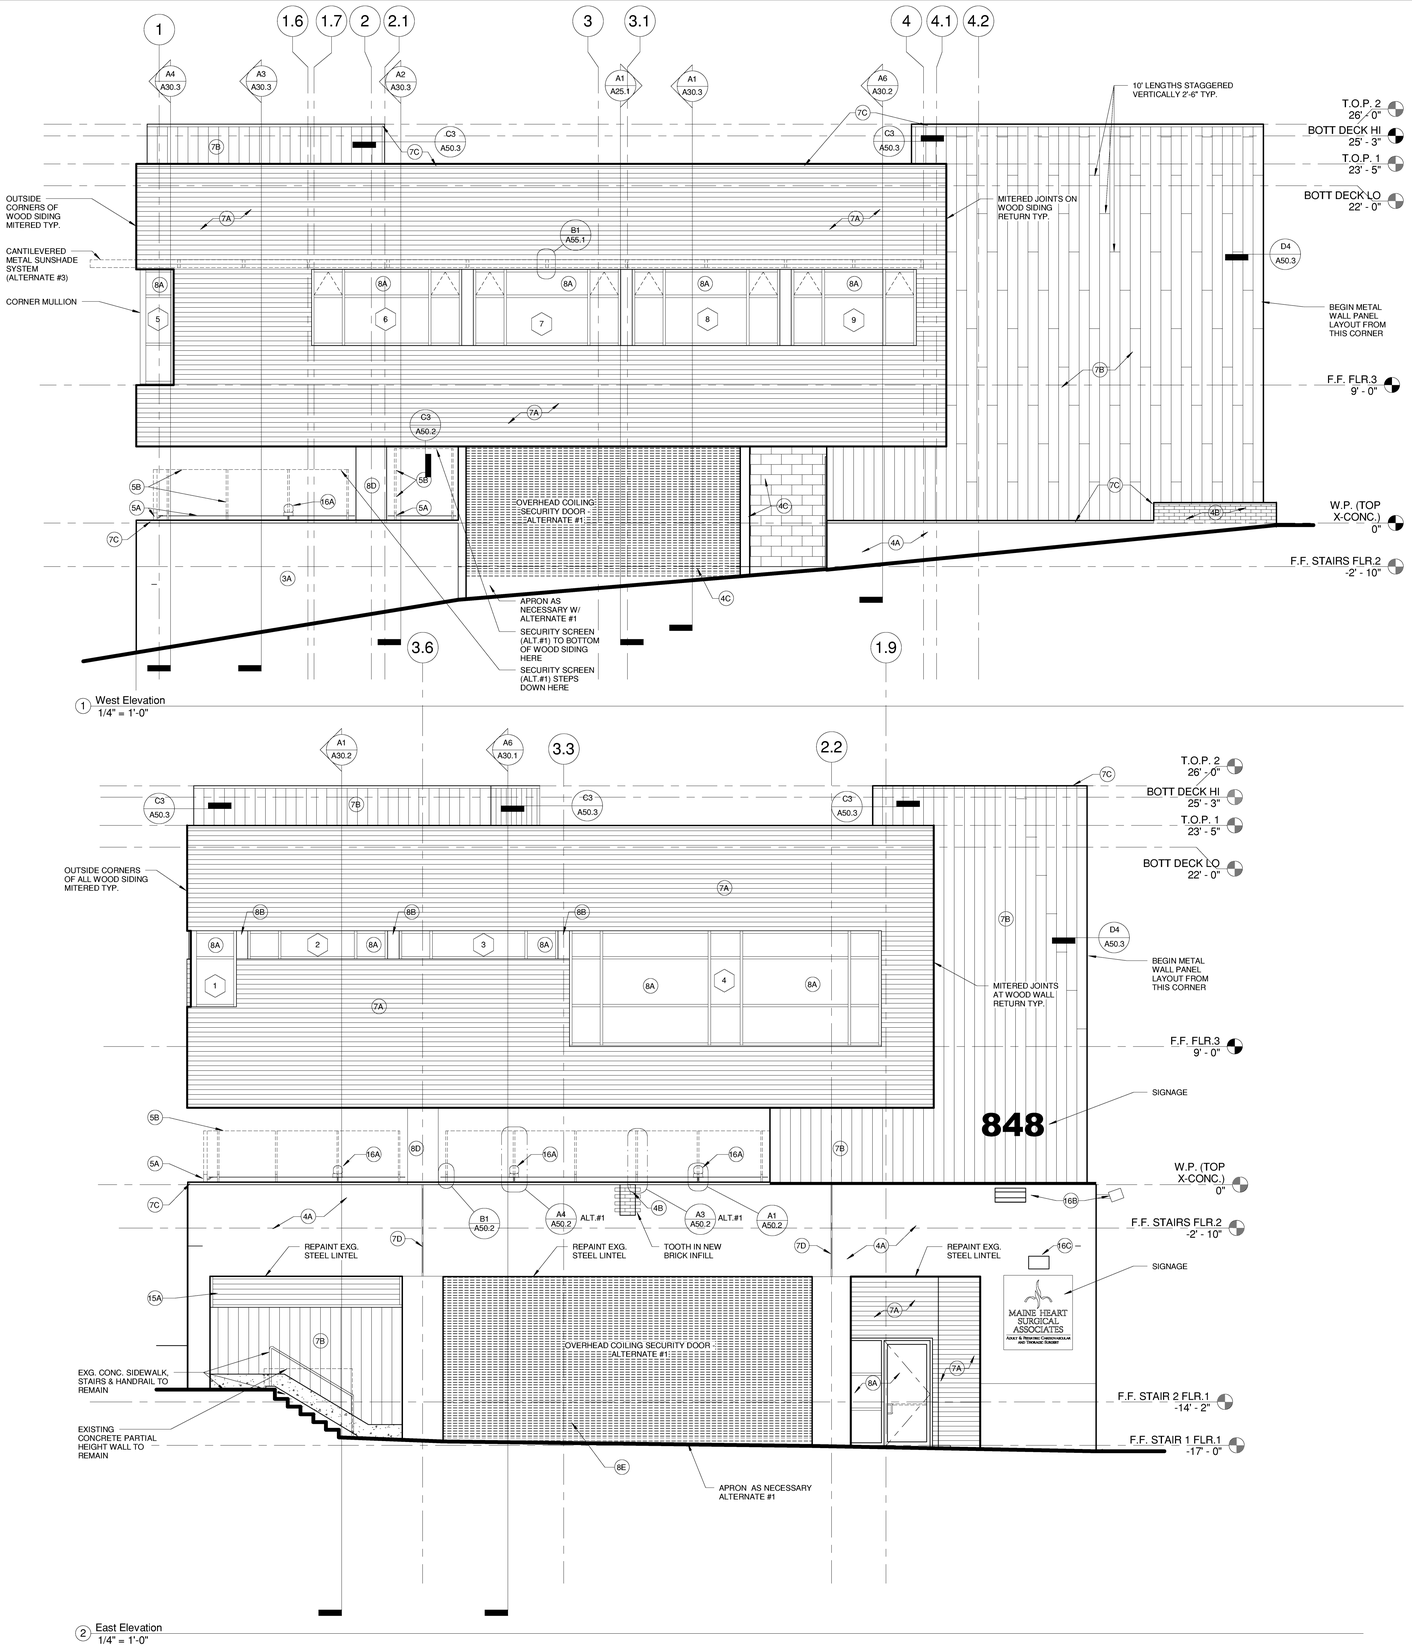

Architects + Engineers

HARRIMAN ASSOCIATES

One Auburn Business Park
Auburn, ME 04210
PH: 207.784.5100
Fax: 207.782.3017

66 Pearl Street, Suite 301
Portland, ME 04101
PH: 207.784.5100
Fax: 207.775-0460

Maine Heart Surgical Associates

New Office Building

Portland, ME

Project Number 04180

Key Plan

General Notes:

1. "W.P.-X-CONC." LEVEL IS AT TOP OF EXISTING CONCRETE PARAPET AFTER PRE-CAST COPING AND GROUT HAVE BEEN REMOVED.

2. "T.O.P.1" AND "T.O.P.2" LEVELS REFER TO TOP OF RESPECTIVE PARAPET WALLS AND MARK THE TOP EDGE OF THE BLOCKING AT THE OUTSIDE FACE OF WALL.

3. "BOTTOM OF WALL" LEVEL MARKS THE BOTTOM EDGE OF THE HORIZONTAL WOOD SIDING BOARD.

No.	Description	Date
	ISSUED FOR BID	4-28-05

Drawing Status:

Exterior Elevations

Issue Date: 04-28-05
Drawn By: TH
PA / PE: PSC

A20.2

Scale: As indicated

4/28/2005 2:45:26 PM