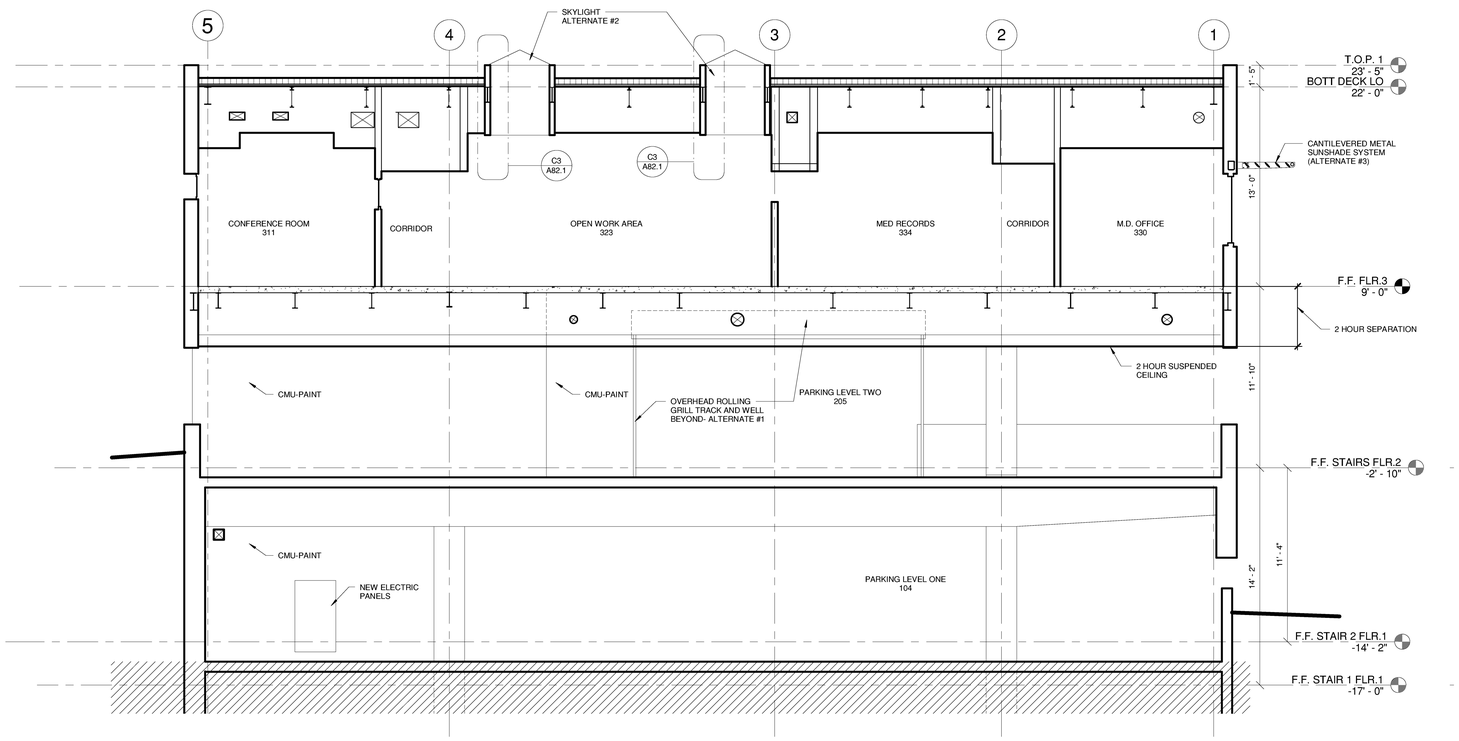

B1 North-South
1/4" = 1'-0"

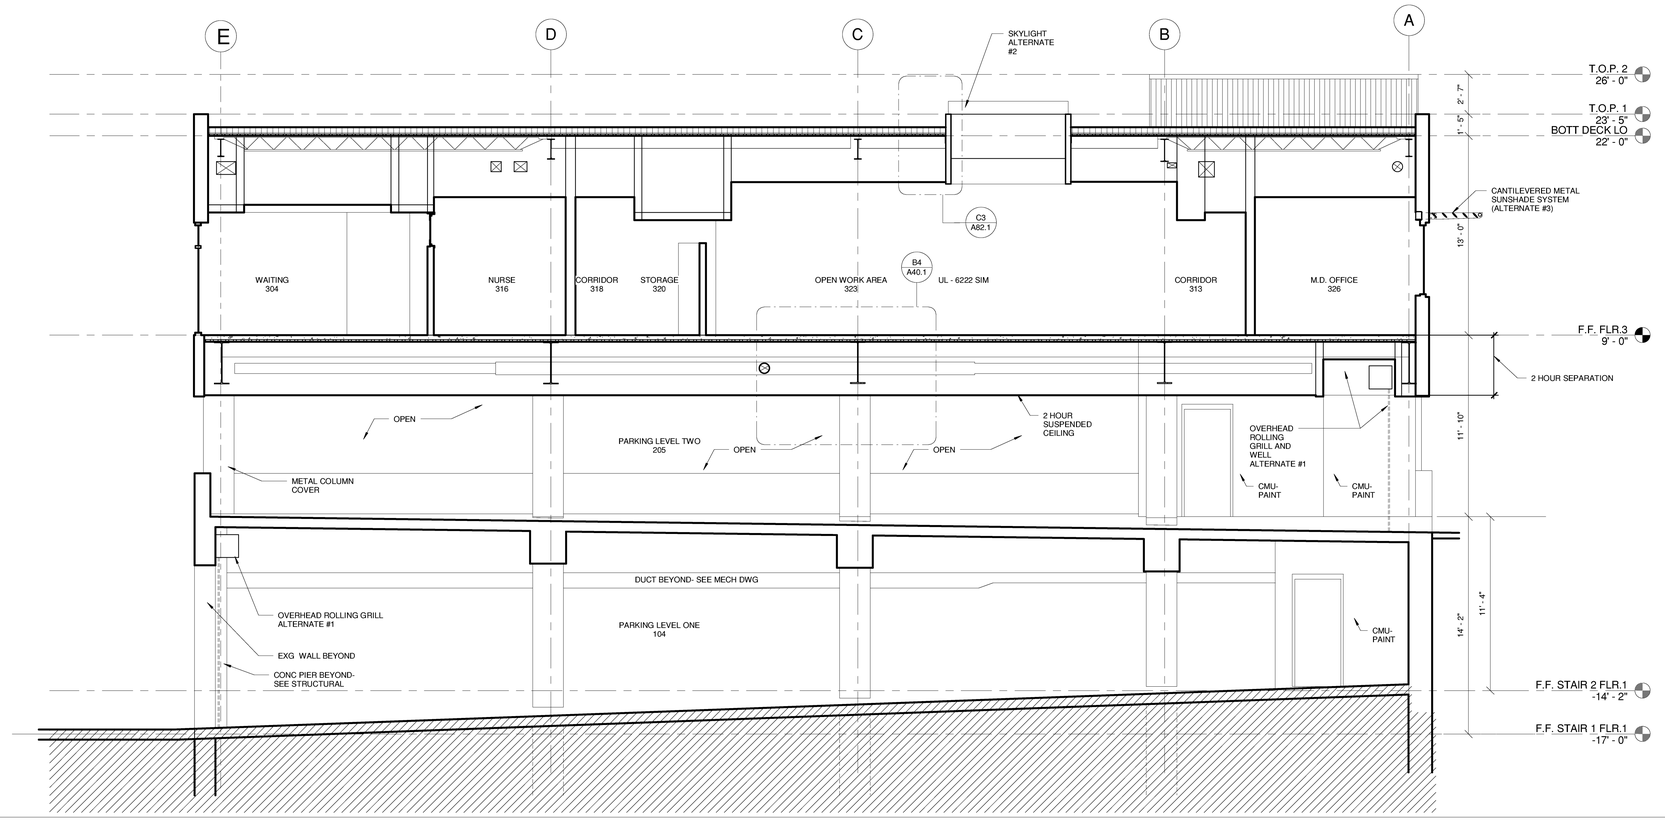

A1 Building Section - East-West
1/4" = 1'-0"

Architects + Engineers

HARRIMAN ASSOCIATES

One Auburn Business Park
Auburn, ME 04210
PH: 207.784.5100
Fax: 207.782.3017

66 Pearl Street, Suite 301
Portland, ME 04101
PH: 207.784.5100
Fax: 207.775-0460

Maine Heart Surgical Associates

New Office Building

Portland, ME

Project Number 04180

Key Plan

General Notes:

No.	Description	Date
	ISSUED FOR BID	4-28-05

Drawing Status:

Building Sections

Issue Date: 04-28-05
Drawn By: WFA
PA / PE: PSC

A25.1

Scale 1/4" = 1'-0"

4/28/2005 2:45:35 PM