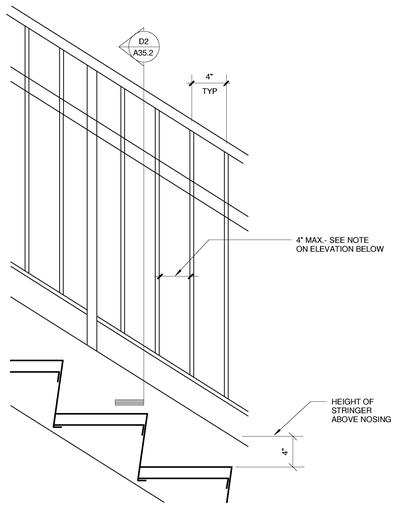

ELEVATION AT STAIR TREADS

B

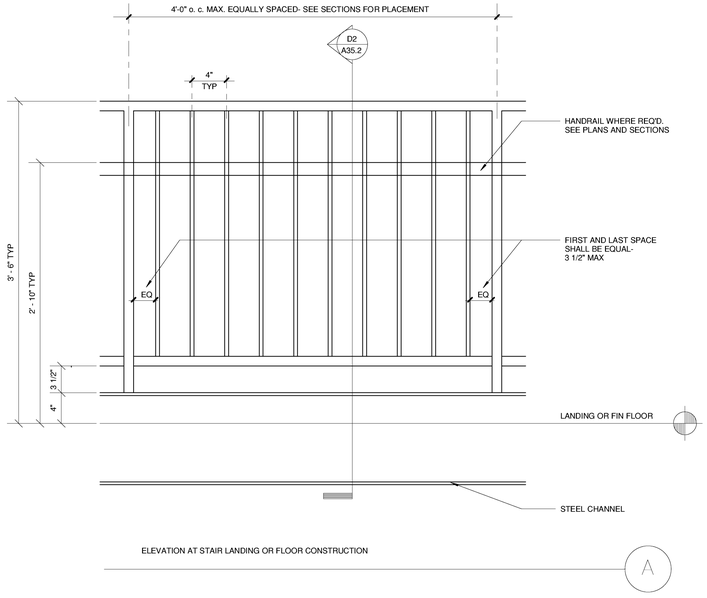

ELEVATION AT STAIR LANDING OR FLOOR CONSTRUCTION

A

A3 GUARD RAIL/ STAIR
1 1/2" = 1'-0"

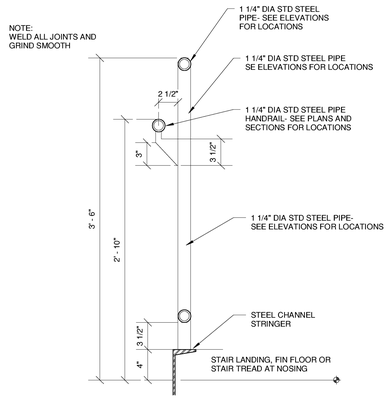

D2 GUARDRAIL/STAIR/ELEVATION
1 1/2" = 1'-0"

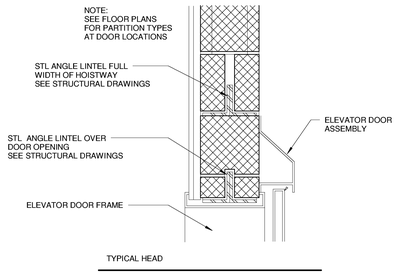

TYPICAL HEAD

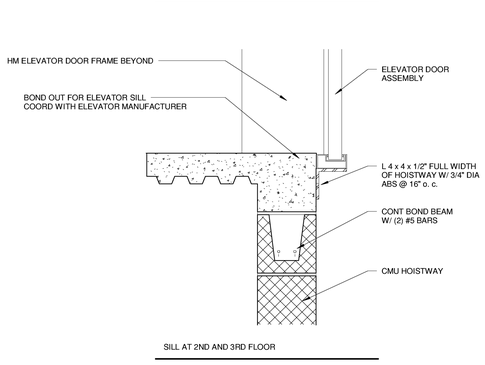

SILL AT 2ND AND 3RD FLOOR

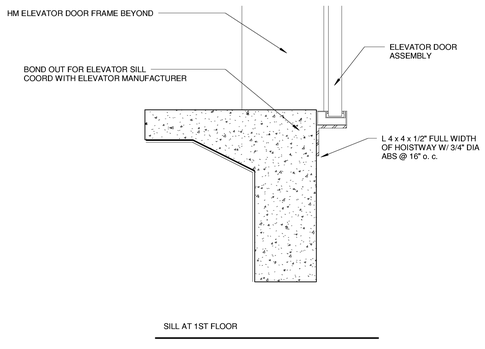

SILL AT 1ST FLOOR

A2 ELEVATOR SILL AND HEAD DETAILS
1 1/2" = 1'-0"

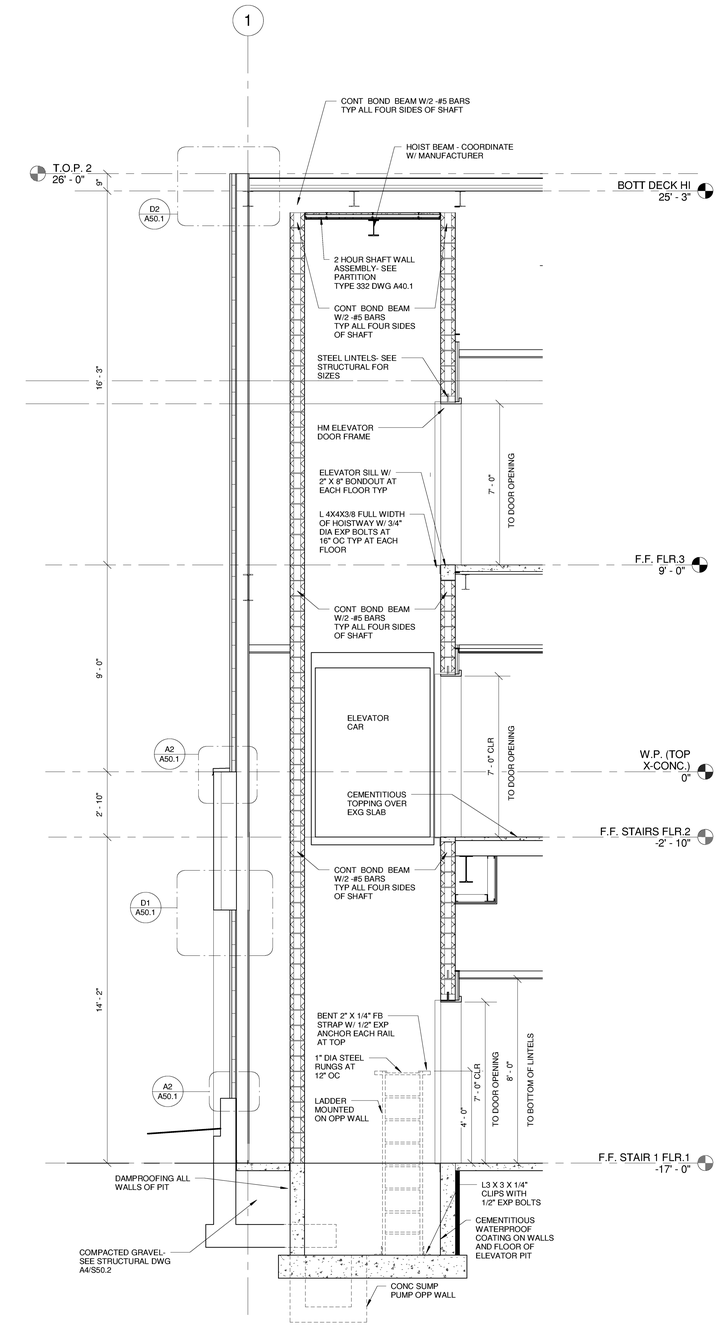

A1 Elevator Section
3/8" = 1'-0"

Architects + Engineers

HARRIMAN ASSOCIATES

One Auburn Business Park
Auburn, ME 04210
PH: 207.784.5100
Fax: 207.782.3017

66 Pearl Street, Suite 301
Portland, ME 04101
PH: 207.784.5100
Fax: 207.775-0460

Maine Heart Surgical Associates

New Office Building

Portland, ME

Project Number 04180

Key Plan

General Notes:

No.	Description	Date
	ISSUED FOR BID	4-28-05

Drawing Status:

Elevator Sections, Details, and Stair Details

Issue Date:	04-28-05
Drawn By:	WFA
PA / PE:	PSC

A35.2

Scale: As indicated

4/28/2005 2:46:35 PM