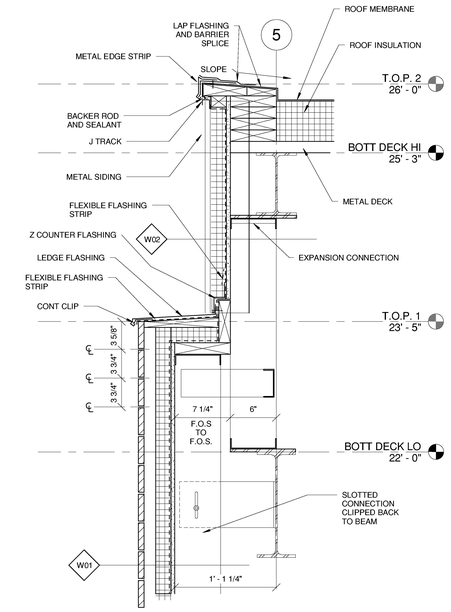

C4 Callout of Wall Section A5/A30.2
1 1/2" = 1'-0"

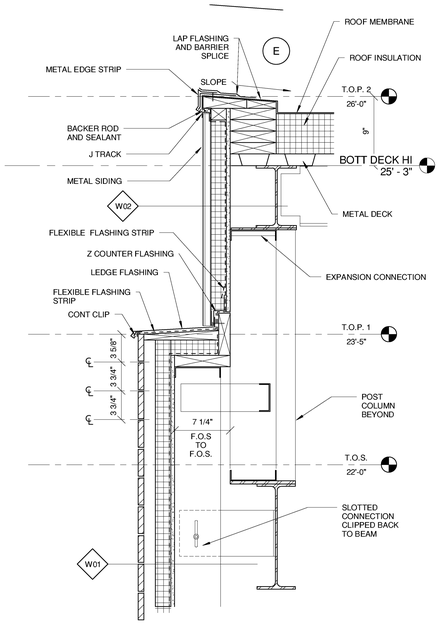

C3 Parapet Detail
1 1/2" = 1'-0"

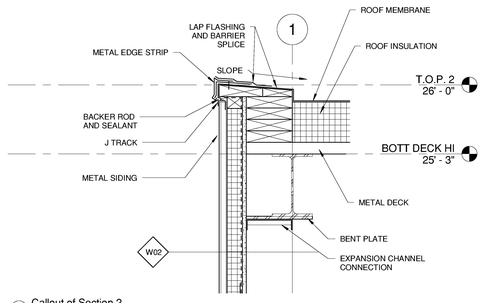

D2 Callout of Section 2
1 1/2" = 1'-0"

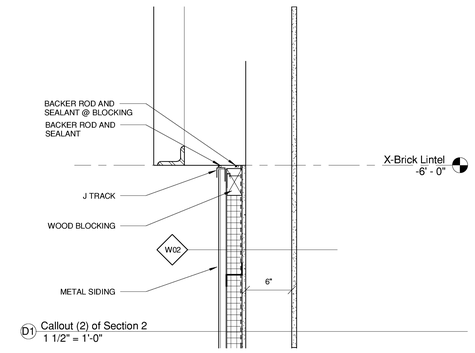

D1 Callout (2) of Section 2
1 1/2" = 1'-0"

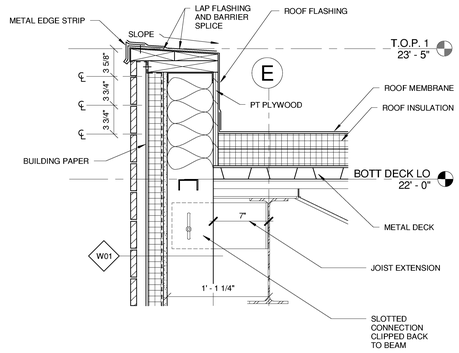

C2 Callout of Wall Section A5/A30.1
1 1/2" = 1'-0"

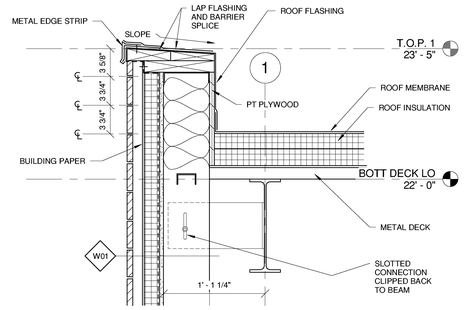

C1 Parapet Detail
1 1/2" = 1'-0"

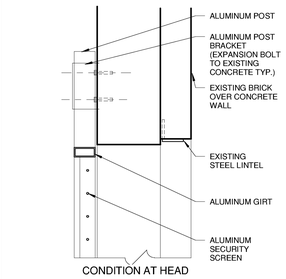

CONDITION AT HEAD

CONDITION AT SILL

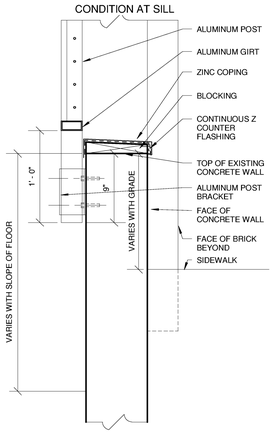

A5 SECURITY SCREEN DETAIL - FLR.1
1 1/2" = 1'-0"

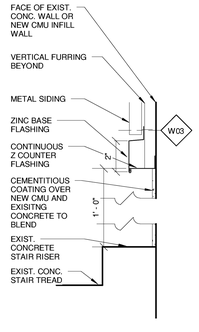

A4 Detail At Exterior Wall Infill
3" = 1'-0"

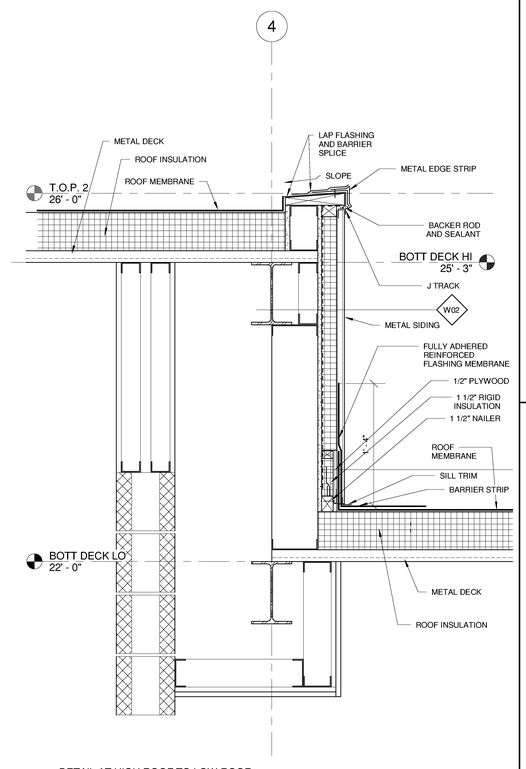

A3 DETAIL AT HIGH ROOF TO LOW ROOF
1 1/2" = 1'-0"

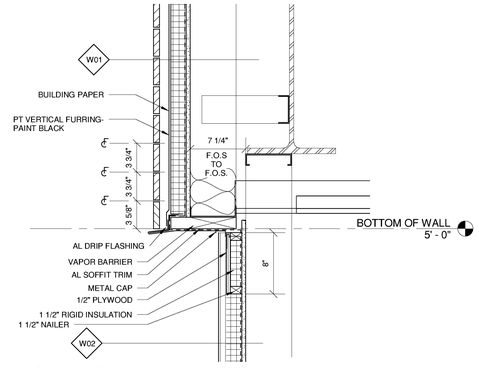

B2 Exterior Wall Detail
1 1/2" = 1'-0"

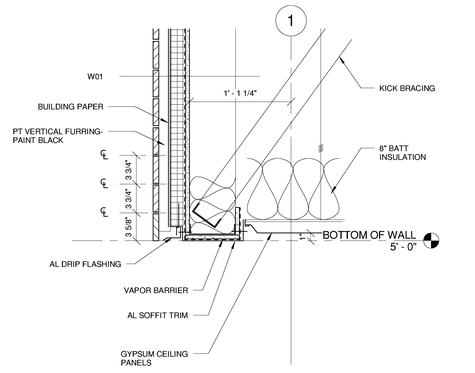

B1 Detail At Exterior Wall To Exterior Ceiling
1 1/2" = 1'-0"

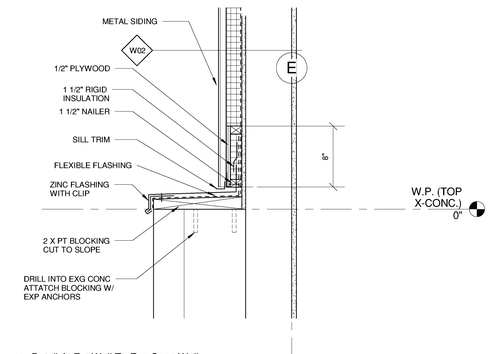

A2 Detail At Ext Wall To Exg Conc Wall
1 1/2" = 1'-0"

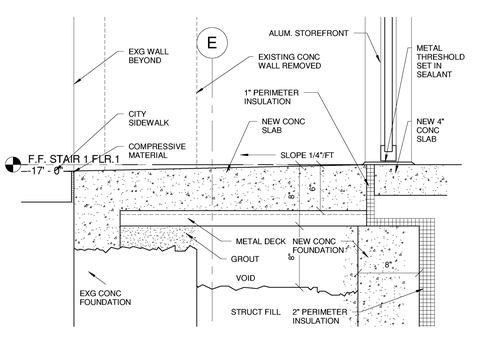

A1 Sill At Entry Vestibule
1 1/2" = 1'-0"

Architects + Engineers
HARRIMAN ASSOCIATES
One Auburn Business Park
Auburn, ME 04210
PH: 207.784.5100
Fax: 207.782.3017
66 Pearl Street, Suite 301
Portland, ME 04101
PH: 207.784.5100
Fax: 207.775-0460

Maine Heart Surgical Associates

New Office Building

Portland, ME

Project Number 04180

Key Plan

General Notes:

No.	Description	Date
	ISSUED FOR BID	4-28-05

Drawing Status:

Exterior Details

Issue Date: 04-28-05

Drawn By: WFA, TH

PA / PE: PSC

A50.1

Scale As indicated

4/28/2005 2:47:13 PM