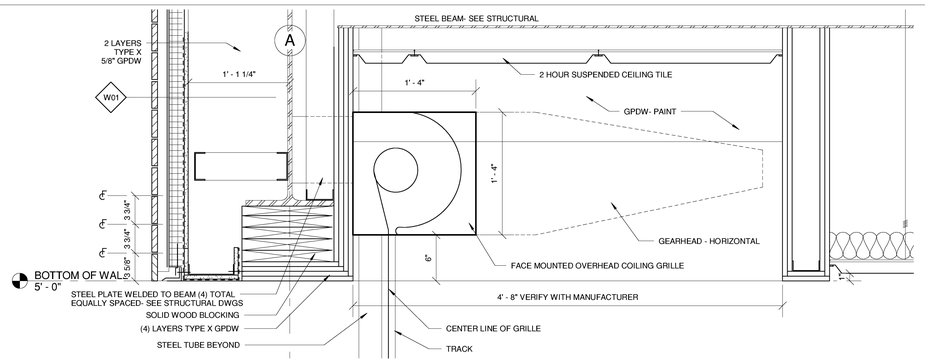

Head Detail At Overhead Grille At Second Floor (Alternate #1)
D2 1 1/2" = 1'-0"

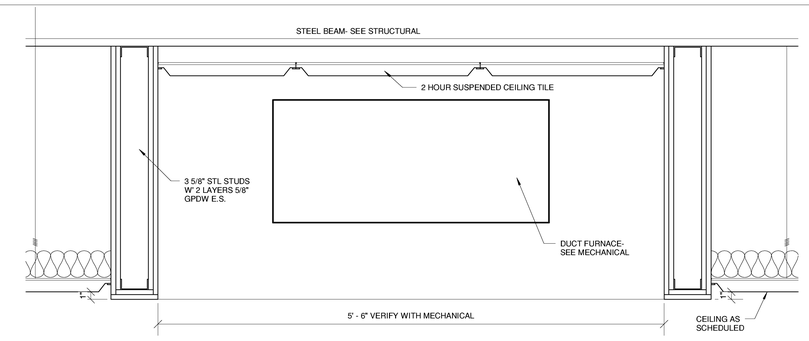

SECTION @ MECH WELL 2ND FLOOR CEILING
D1 1 1/2" = 1'-0"

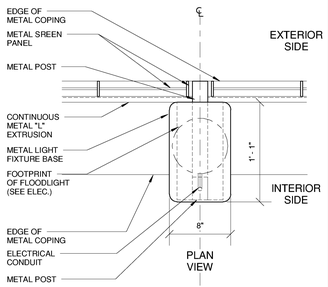

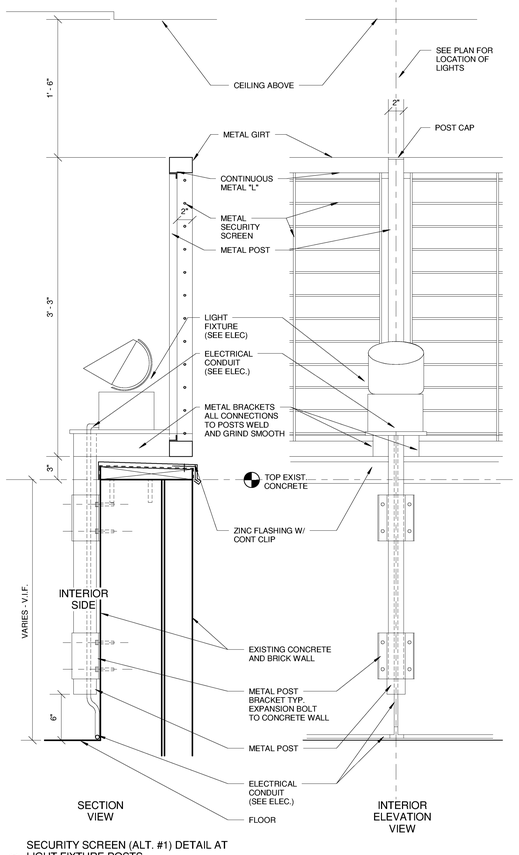

SECURITY SCREEN (ALT. #1) DETAIL AT LIGHT FIXTURE POSTS
A4 1 1/2" = 1'-0"

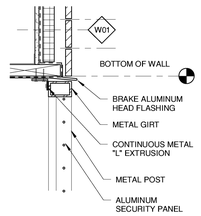

SECURITY SCREEN AT HEAD - DETAIL (ALT.#1)
C3 1 1/2" = 1'-0"

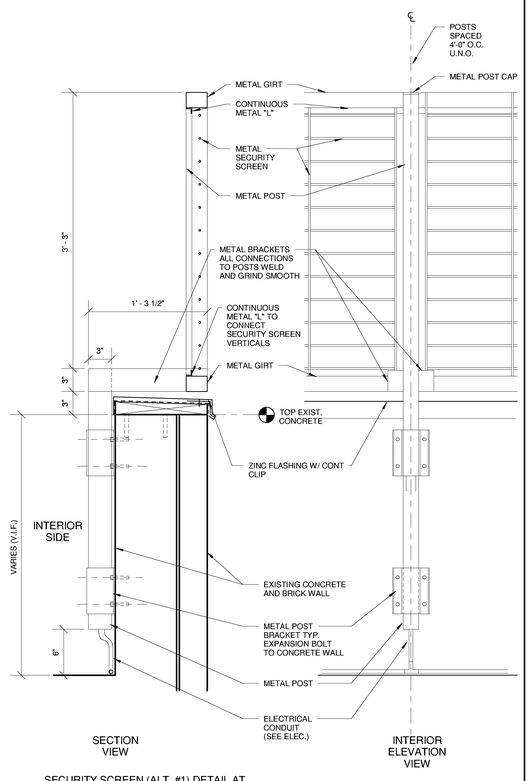

SECURITY SCREEN (ALT. #1) DETAIL AT POST
A3 1 1/2" = 1'-0"

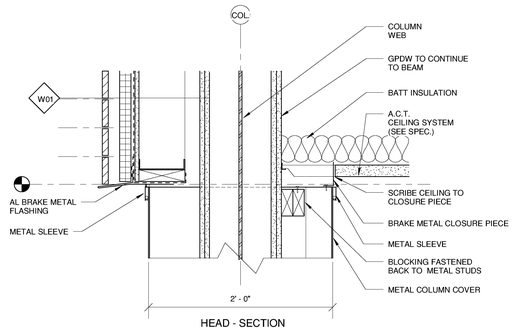

HEAD - SECTION

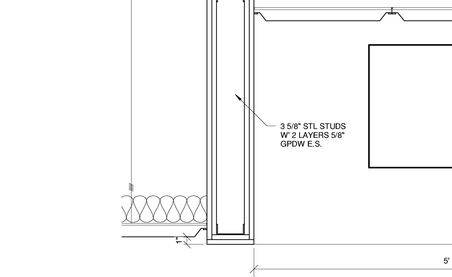

BASE - PLAN

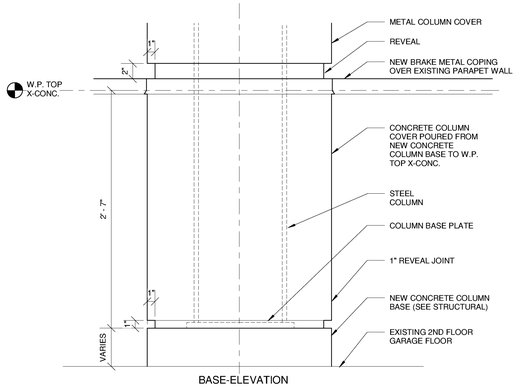

BASE-ELEVATION

Column Cover Detail
A2 1 1/2" = 1'-0"

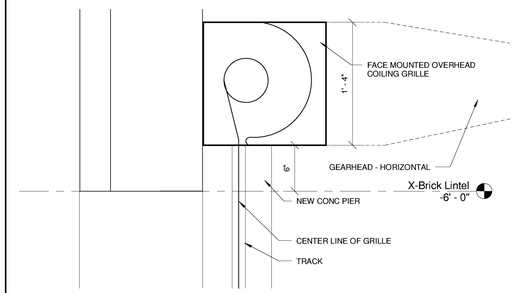

Head Detail At Overhead Grille At First Floor (Alternate #1)
C1 1 1/2" = 1'-0"

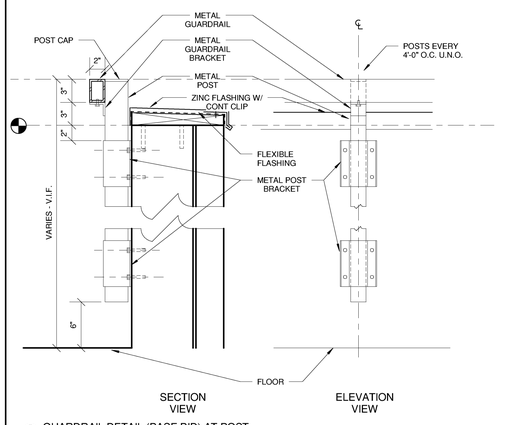

GUARDRAIL DETAIL (BASE BID) AT POST
B1 1 1/2" = 1'-0"

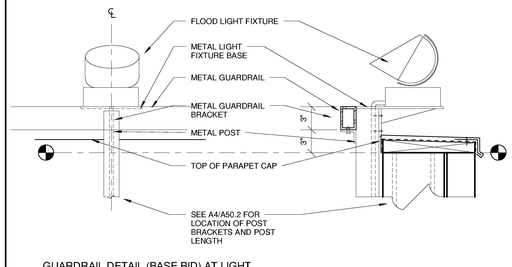

GUARDRAIL DETAIL (BASE BID) AT LIGHT FIXTURE POST
A1 1 1/2" = 1'-0"

Architects + Engineers
HARRIMAN ASSOCIATES
One Auburn Business Park
Auburn, ME 04210
PH: 207.784.5100
Fax: 207.782.3017
66 Pearl Street, Suite 301
Portland, ME 04101
PH: 207.784.5100
Fax: 207.775-0460

Maine Heart Surgical Associates

New Office Building

Portland, ME

Project Number 04180

Key Plan

General Notes:

No.	Description	Date
	ISSUED FOR BID	4-28-05

Drawing Status:

Exterior Details

Issue Date: 04-28-05
Drawn By: WFA, TH
PA / PE: PSC

A50.2

Scale 1 1/2" = 1'-0"

4/28/2005 2:47:24 PM