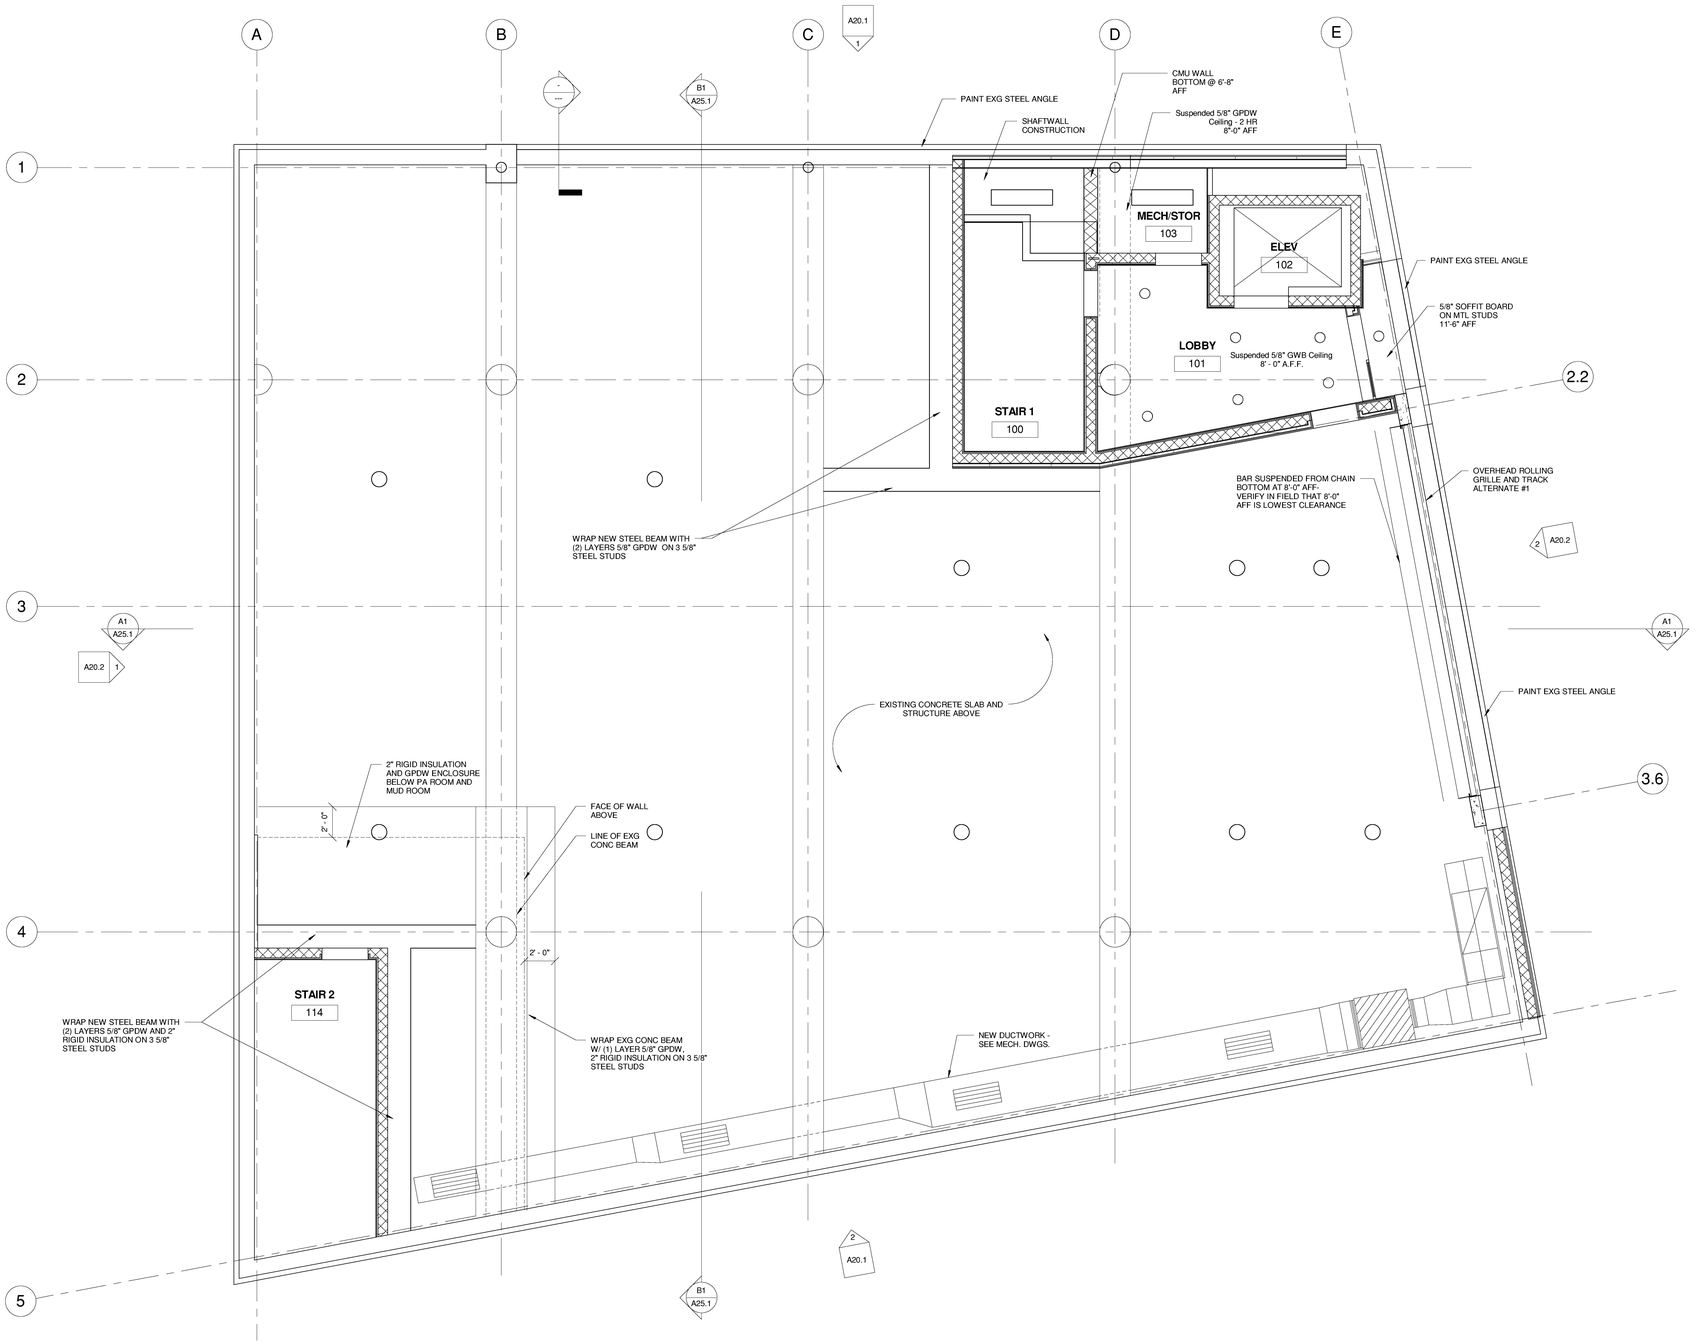

1 FIRST FLOOR REFLECTED CLNG PLAN
1/4" = 1'-0"

Architects + Engineers

HARRIMAN ASSOCIATES

One Auburn Business Park
Auburn, ME 04210
PH: 207.784.5100
Fax: 207.782.3017

66 Pearl Street, Suite 301
Portland, ME 04101
PH: 207.784.5100
Fax: 207.775-0460

Maine Heart Surgical Associates

New Office Building

Portland, ME

Project Number 04180

Key Plan

General Notes:

No.	Description	Date
	ISSUED FOR BID	4-28-05

Drawing Status:

First Floor Reflected Ceiling Plan

Issue Date: 04-28-05

Drawn By: JGJ

PA / PE: PSC

A70.1

Scale 1/4" = 1'-0"

4/28/2005 2:48:44 PM