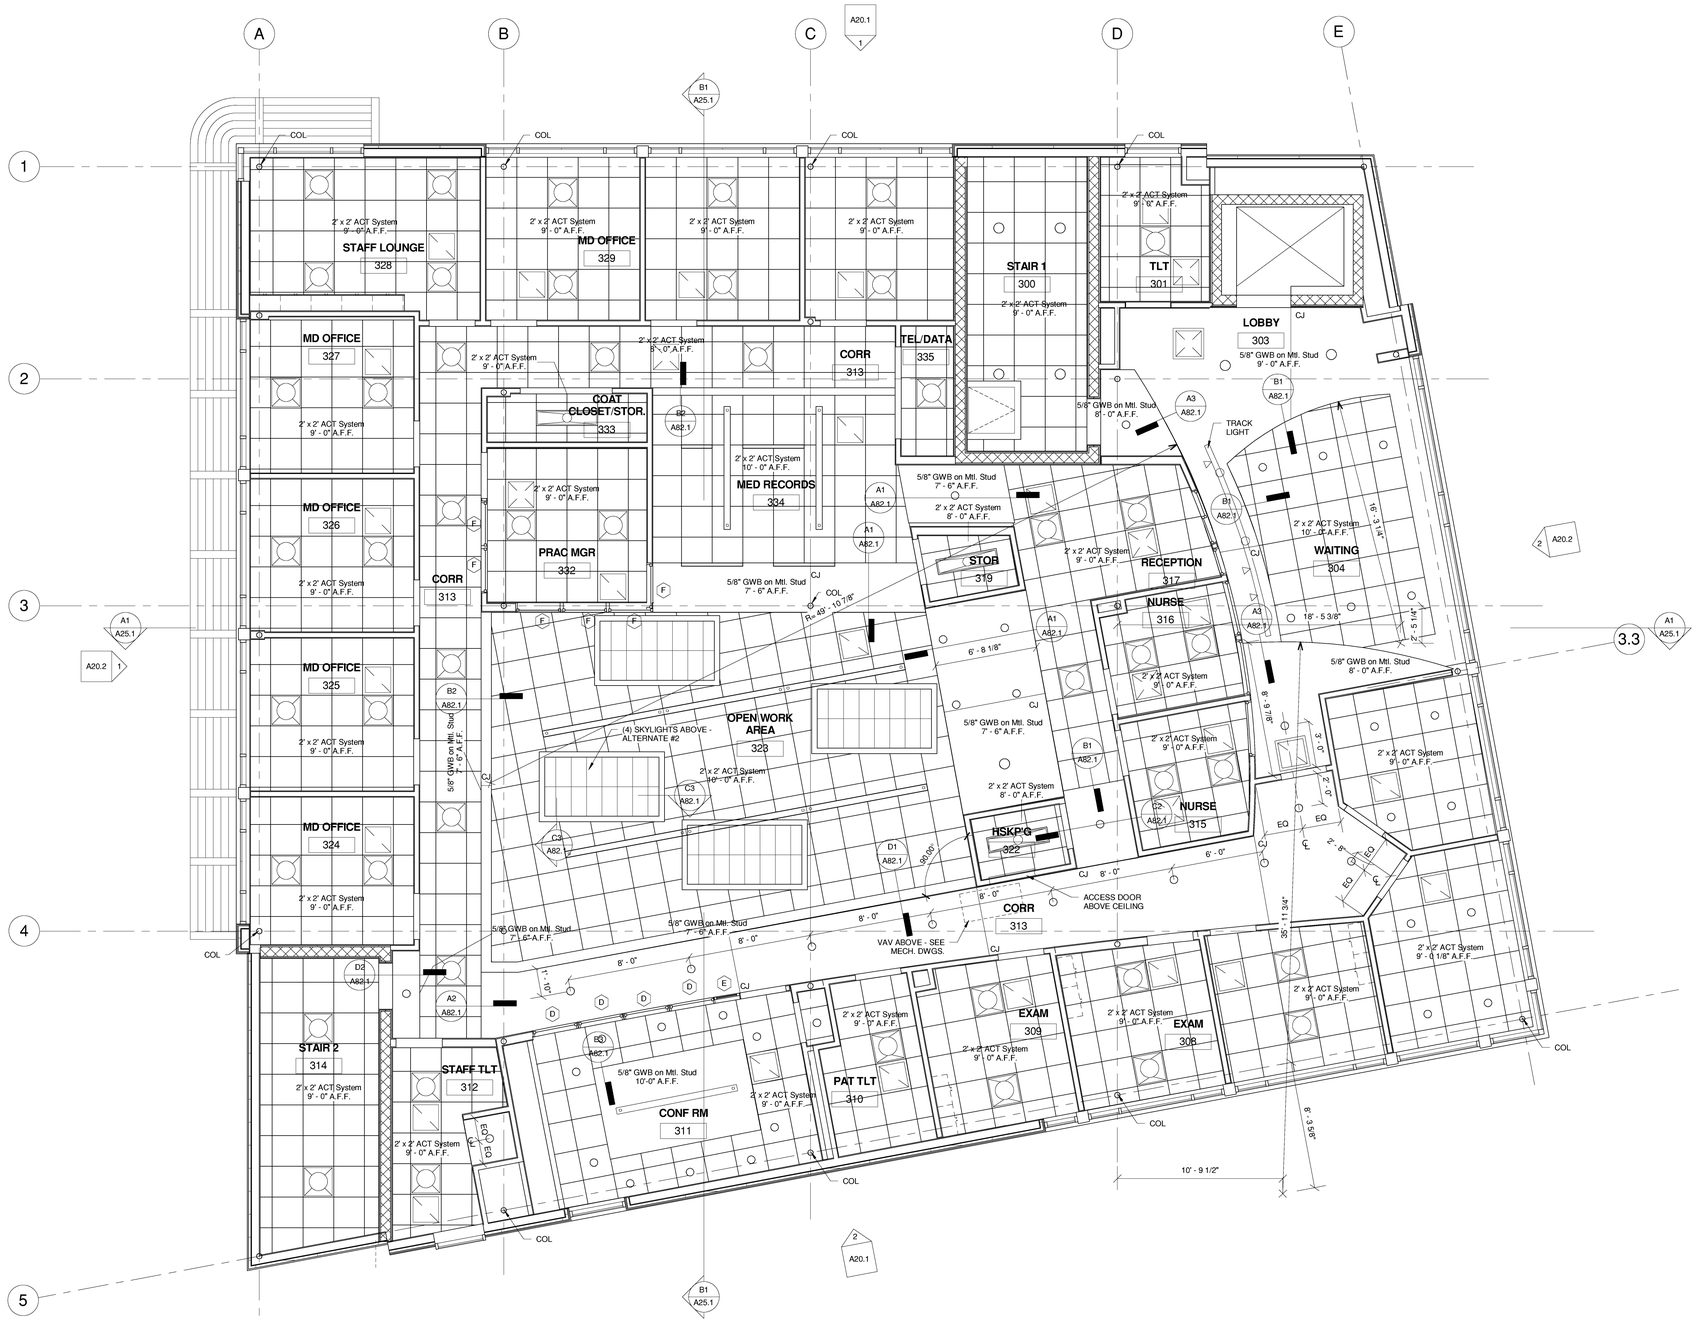


1 THIRD FLOOR REFLECTED CLNG PLAN
1/4" = 1'-0"


Architects + Engineers

HARRIMAN ASSOCIATES

One Auburn Business Park
Auburn, ME 04210
PH: 207.784.5100
Fax: 207.782.3017

66 Pearl Street, Suite 301
Portland, ME 04101
PH: 207.784.5100
Fax: 207.775-0460


# Maine Heart Surgical Associates

## New Office Building

Portland, ME

Project Number 04180

Key Plan

General Notes:

| No. | Description | Date |
|---|---|---|
| | | |
| | | |
| | | |