


C4 PLAN DETAIL @ RECEPTION COUNTER
1 1/2" = 1'-0"

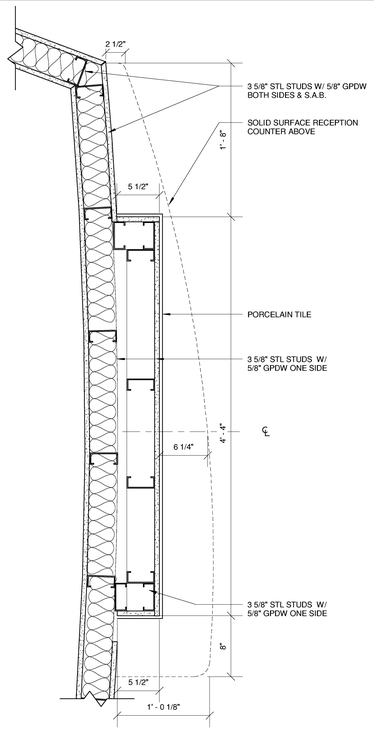


C3 SECTION THROUGH SKYLIGHT ALTERNATE #2
1 1/2" = 1'-0"




D2 INTERIOR DETAIL @ SOFFIT
1 1/2" = 1'-0"

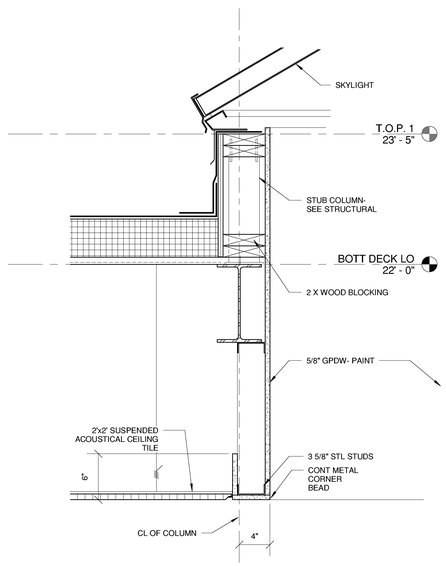


D1 INTERIOR DETAIL @ SOFFIT
1 1/2" = 1'-0"

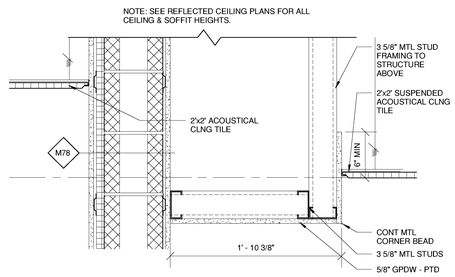


C2 INTERIOR DETAIL @ CEILING
1 1/2" = 1'-0"

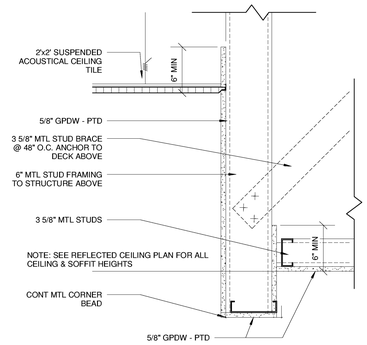


B4 WOOD JAMB/HEAD @ RECEPTION COUNTER
3" = 1'-0"

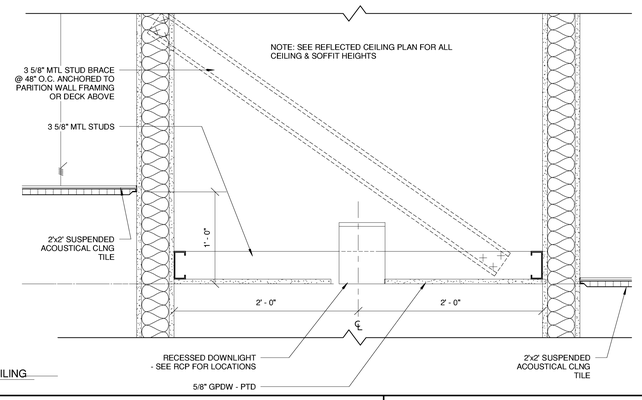


B3 INTERIOR DETAIL @ SOFFIT
1 1/2" = 1'-0"

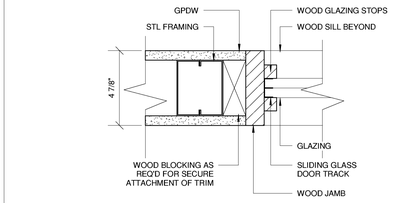


B2 INTERIOR DETAIL @ SOFFIT
1 1/2" = 1'-0"

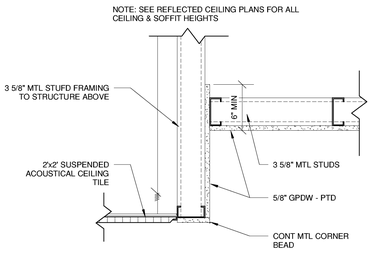


B1 INTERIOR DETAIL @ CEILING
1 1/2" = 1'-0"

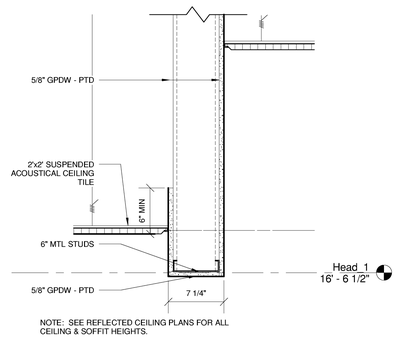


A4 WOOD SILL @ RECEPTION COUNTER
3" = 1'-0"

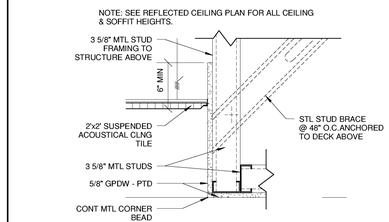


A3 INTERIOR DETAIL AT CEILING/SOFFIT
1 1/2" = 1'-0"

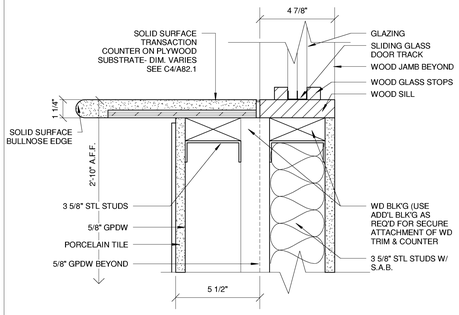


A2 INTERIOR DETAIL @ CEILING
1 1/2" = 1'-0"

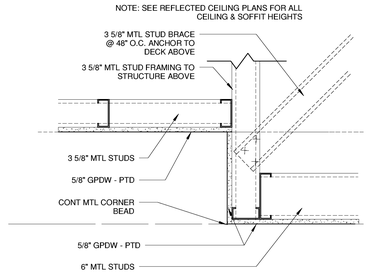


A1 INTERIOR DETAIL @ SOFFIT
1 1/2" = 1'-0"

Architects + Engineers
HARRIMAN ASSOCIATES
One Auburn Business Park
Auburn, ME 04210
PH: 207.784.5100
Fax: 207.782.3017
66 Pearl Street, Suite 301
Portland, ME 04101
PH: 207.784.5100
Fax: 207.775-0460
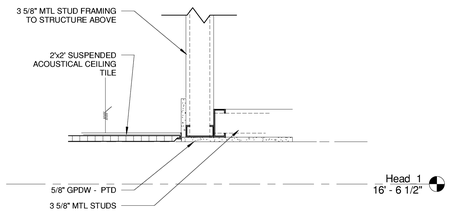
# Maine Heart Surgical Associates

## New Office Building

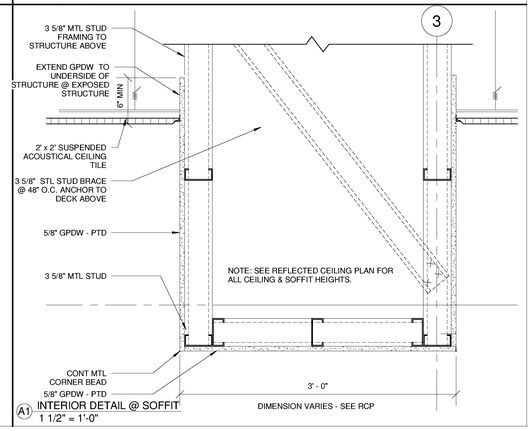Portland, ME

Project Number 04180

Key Plan

General Notes:

| No. | Description | Date |
|---|---|---|
| | | |
| | | |
| | ISSUED FOR BID | 4-28-05 |

Drawing Status:

## Interior Details

Issue Date: 04-28-05

Drawn By: JGJ, WFA

PA / PE: PSC

# A82.1

Scale As indicated

4/28/2005 2:49:45 PM