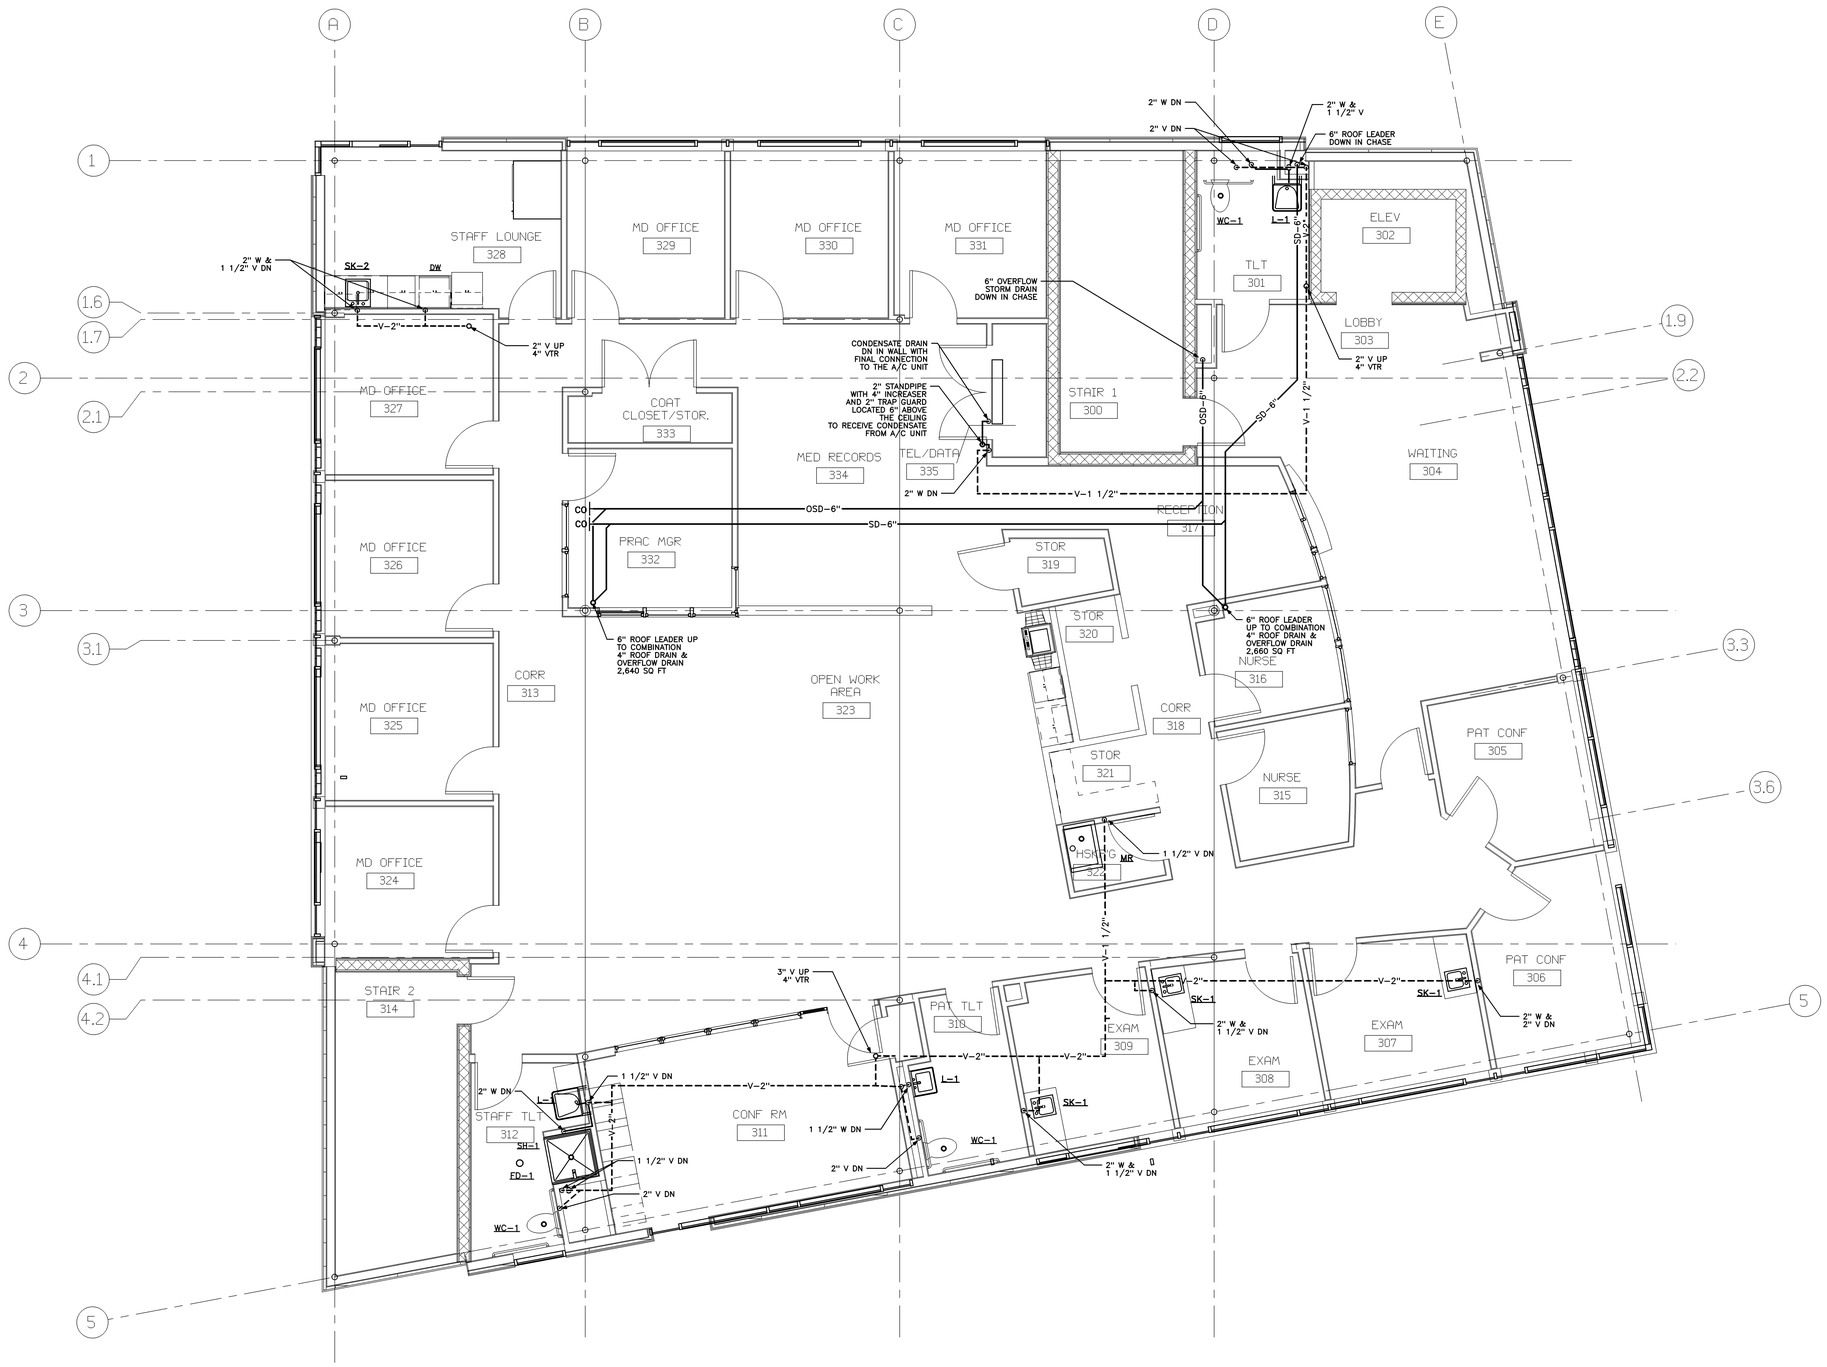

Architects + Engineers

HARRIMAN ASSOCIATES

One Auburn Business Park
Auburn, Maine 04210

207.784.5300 tel
207.783.3017 fax
www.harriman.com

Building communities since 1870

© 2004

Project Title

MAINE HEART SURGICAL ASSOC. NEW OFFICE BLDG.

PORTLAND, ME

HA Project No.	04180

Key Plan

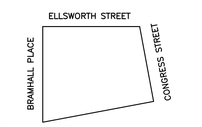

Mark	Date	Description
–	04-28-05	ISSUED FOR BID
-	04-11-05	100% REVIEW

Issue Dates

Drawing Status

Drawing Title

THIRD FLOOR PLAN DRAINAGE

PA / PE: CWG	Drawn By: ROM

Drawing Number

P10.3

THIRD FLOOR PLAN DRAINAGE		A1
1/4" = 1'-0"	0 2' 4' 6'	REF: NA

PLOT DATE: Jan 6 2005 09:06:05 for /h/medical/04180/h_pln001.db/p4.dr by romar