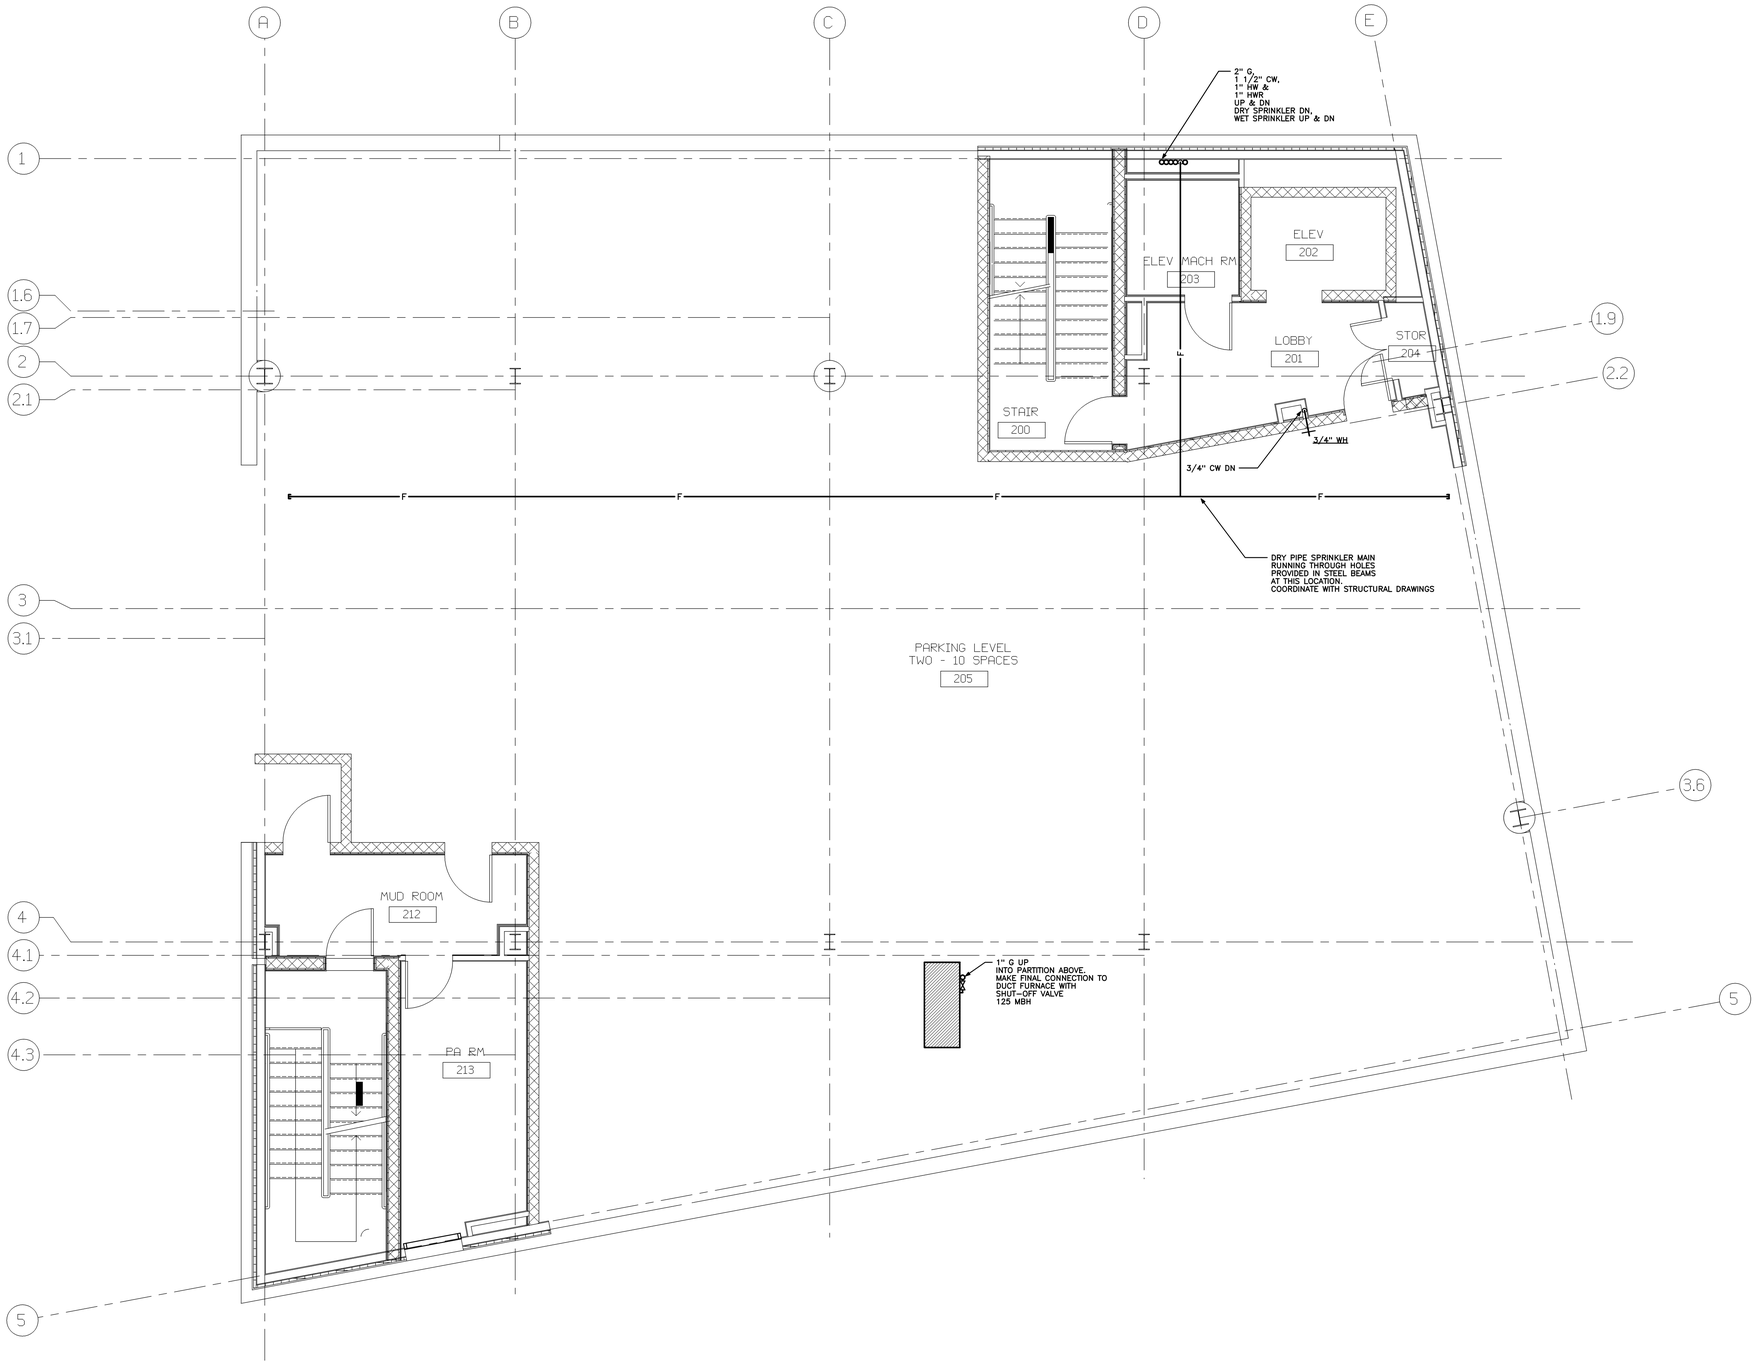

SECOND FLOOR PLAN SUPPLY

1/4" = 1'-0" | 0 2' 4' 6' | REF: NA | A1

Architects + Engineers

HARRIMAN ASSOCIATES

One Auburn Business Park
Auburn, Maine 04210

207.784.5300 tel
207.783.3017 fax
www.harriman.com

Building communities since 1870

© 2004

Project Title

MAINE HEART SURGICAL ASSOC. NEW OFFICE BLDG.

PORTLAND, ME

HA Project No.	04180

Key Plan

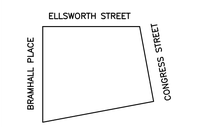

Mark	Date	Description
–	04-28-05	ISSUED FOR BID
–	04-11-05	100% REVIEW

Issue Dates

Drawing Status

Drawing Title

SECOND FLOOR PLAN SUPPLY

PA / PE: CWG | Drawn By: ROM

Drawing Number

P20.2