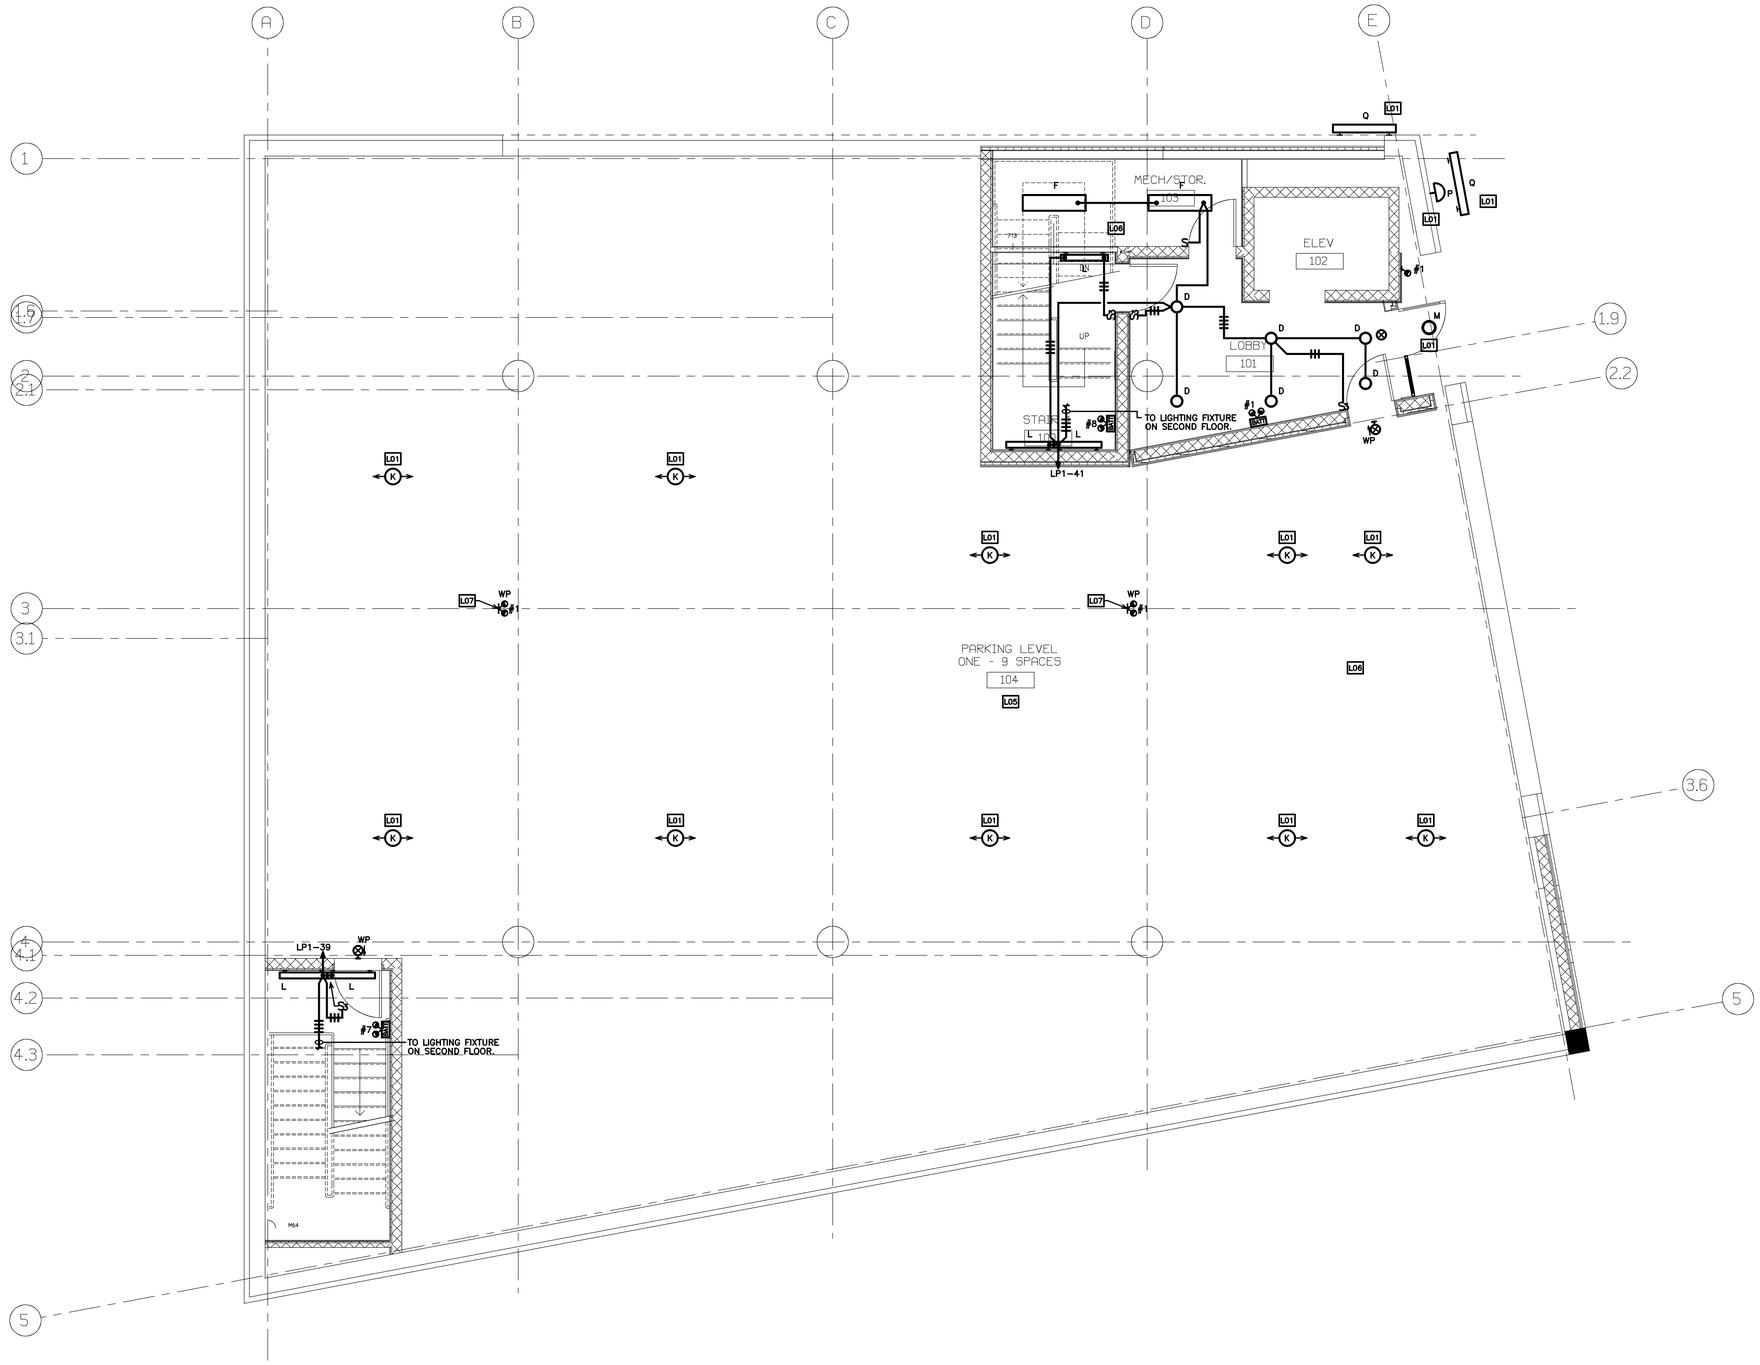

Architects + Engineers

HARRIMAN ASSOCIATES

One Auburn Business Park
Auburn, Maine 04210

207.784.5500 tel
207.783.3917 fax
www.harriman.com

Building communities since 1870

© 2004

Project Title

MAINE HEART SURGICAL ASSOC. NEW OFFICE BLDG.

PORTLAND, ME

HA Project No.	04180

Key Plan

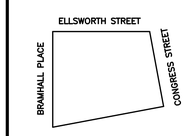

KEY NOTES:

L01...
MINIMUM WIRE SIZE SHALL BE #10 A.W.G. SEE DETAIL (LIGHTING CONTROLS) ON DRAWING E70.1 FOR CIRCUITING. CONDUITS SHALL BE CONCEALED FOR ENTRYWAY LIGHTING AND TWO TYPE K LIGHTING FIXTURES ON SECOND LEVEL PARKING.

L05...
SEE DETAIL ON DRAWING E70.1 FOR LIGHTING CIRCUITS AND TIME CLOCK CONTROL.

L06...
COORDINATE LIGHTING FIXTURES WITH MECHANICAL PIPING, DUCT WORK AND EQUIPMENT.

L07...
SEE DETAIL ON DRAWING E70.1 FOR MOUNTING OF REMOTE EMERGENCY HEADS.

Mark	Date	Description
–	04-28-05	ISSUED FOR BID
–	04-11-05	100% REVIEW
–	01-10-05	DD REVIEW

Issue Dates

Drawing Status

Drawing Title

FIRST FLOOR PLAN – LIGHTING

PA / PE: PRM | Drawn By: PRM

Drawing Number

E10.1

FIRST FLOOR PLAN – LIGHTING | 1/4" = 1'-0" | 0 2' 4' 6' | REF: NA | E1