EQUIPMENT LIST:

- AC-1 SPLIT AC UNIT (INDOOR UNIT)
- CP-1 DOMESTIC CIRC. PUMP
- CP-2 MECHANICAL CONTROL PANEL
- CP-3 MECHANICAL CONTROL PANEL
- CU-1 SPLIT AC UNIT (OUTDOOR UNIT)
- EF-1 EXHAUST FAN – 1
- RTU-1 ROOF TOP UNIT – 1
- RTU-2 ROOF TOP UNIT – 2
- RTU-3 ROOF TOP UNIT – 3
- VAV-17 VAV

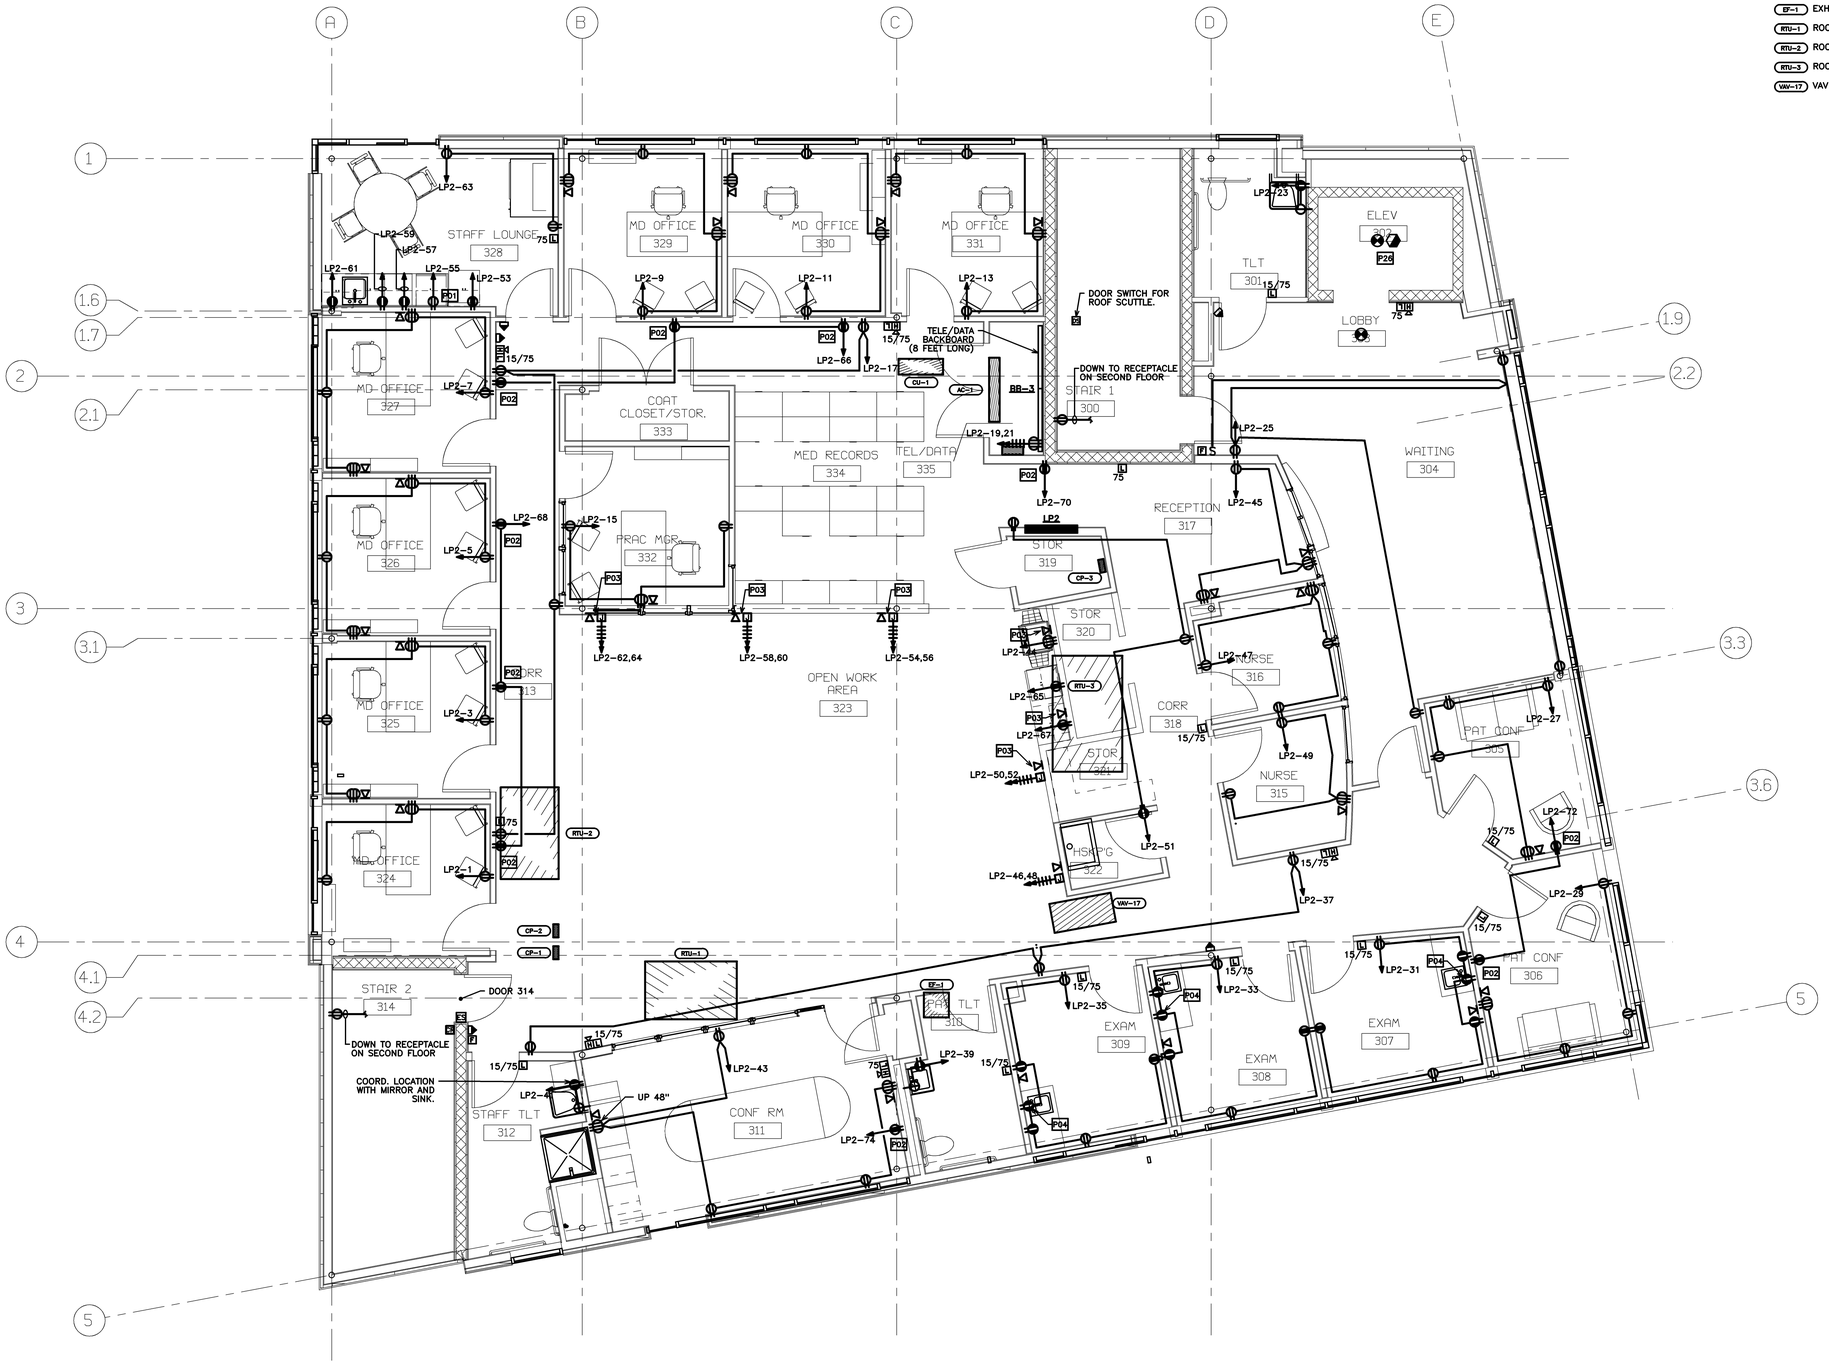

KEY NOTES:

P01...
RECEPTACLE TO BE MOUNTED UNDER COUNTER FOR DISHWASHER. COORDINATE EXACT LOCATION WITH VENDOR. PROVIDE CORD AND PLUG.

P02...
RECEPTACLE MOUNTED UP 4'-6"AFF. COORDINATE LOCATION WITH OWNERS VIEW BOXES.

P03...
RUN CONDUITS BELOW IN SECOND FLOOR CEILING SPACE TO TEL/DATA 335 AND RUN POWER CONDUITS BELOW IN SECOND FLOOR CEILING SPACE (PLENUM SPACE) TO PANEL LP2.

P04...
RECEPTACLE FOR ELECTRONIC POWERED SENSOR FAUCET. MOUNT UNDER COUNTER. COORINATE EXACT LOCATION WITH PLUMBING AND CABINET INSTALLER.

P26...
PROVIDE HEAT AND SMOKE DETECTORS AT TOP OF ELEV SHAFT ONLY IF THERE IS A SPRINKLER HEAD.

Mark	Date	Description
–	04-28-05	ISSUED FOR BID
–	04-11-05	100% REVIEW
–	01-10-05	DD REVIEW

Issue Dates

Drawing Status

Drawing Title

THIRD FLOOR PLAN – POWER

PA / PE: PRM | Drawn By: JMB/KRM

Drawing Number

E20.3

THIRD FLOOR PLAN – POWER | 1/4" = 1'-0" | 0 2" 4" 6" | REF: NA | E1

Architects + Engineers

HARRIMAN ASSOCIATES

One Auburn Business Park
Auburn, Maine 04210

207.784.5300 tel
207.783.3017 fax
www.harriman.com

Building communities since 1870

© 2004

Project Title

MAINE HEART SURGICAL ASSOC. NEW OFFICE BLDG.

PORTLAND, ME

HA Project No. 04180
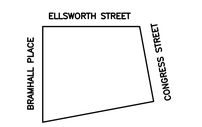
Key Plan