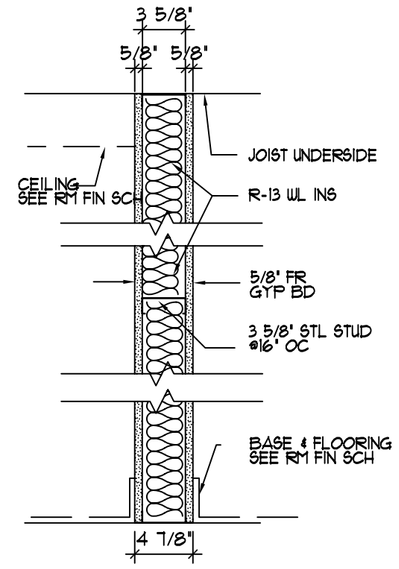

INTERIOR WALL 1

SCALE: 1" = 1'-0" (Non RATED)

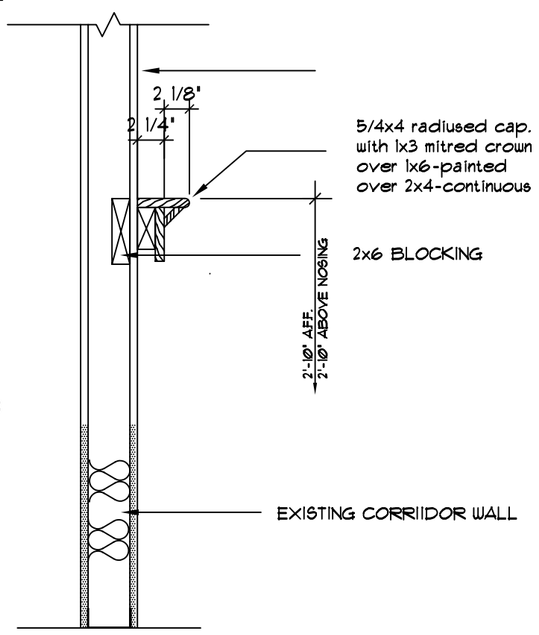

LEAN RAIL DETAIL 1

SCALE: 1" = 1'-0"

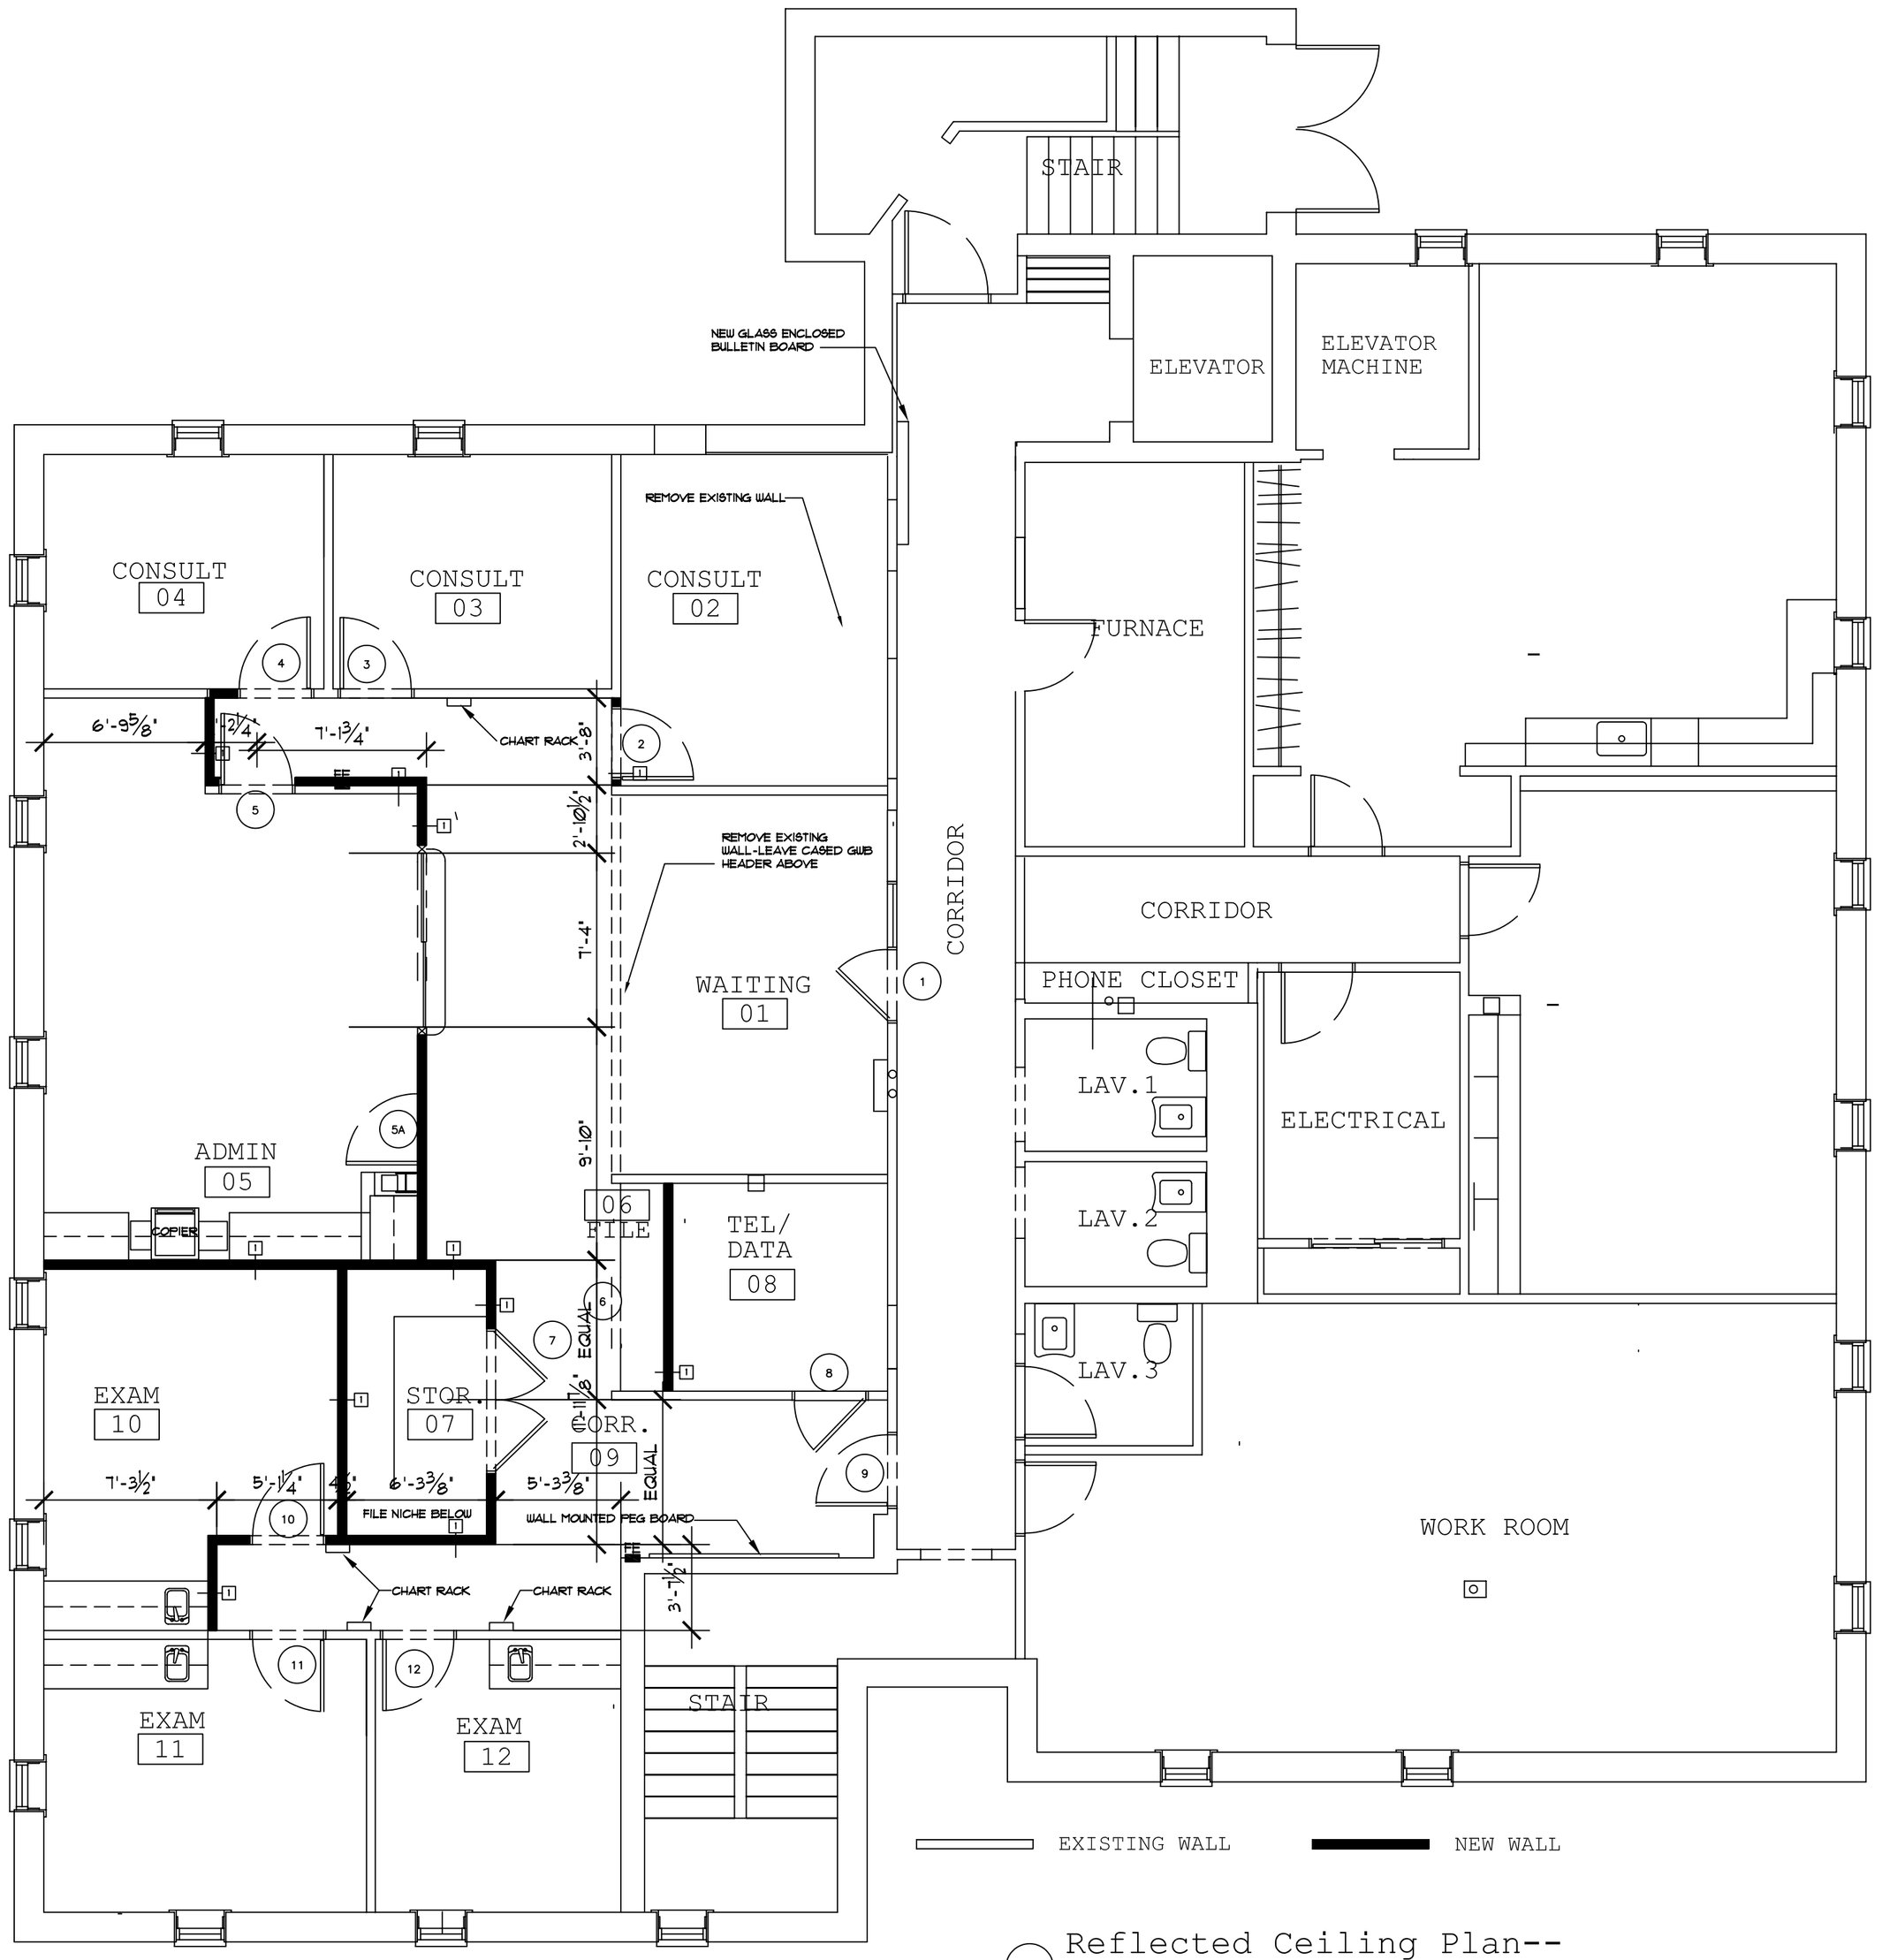

Reflected Ceiling Plan--

scale: 3/16"=1'-0"

Maine Medical Center
22 Bramhall Street
Portland, ME. 04102-3175

Facilities Development
207-871-2013

CONSULTANTS

MARK	DATE	DESCRIPTION

ISSUE: For Review
PROJECT NO: 26008
CAD DWG FILE: unknown
DRAWN BY: WPP
CHECKED BY: WPP

Project:
Geriatric Outpatient Clinic

66 Bramhall
Ground Floor

SHEET TITLE

Floor Plan

A-1

Sheet 1 of –