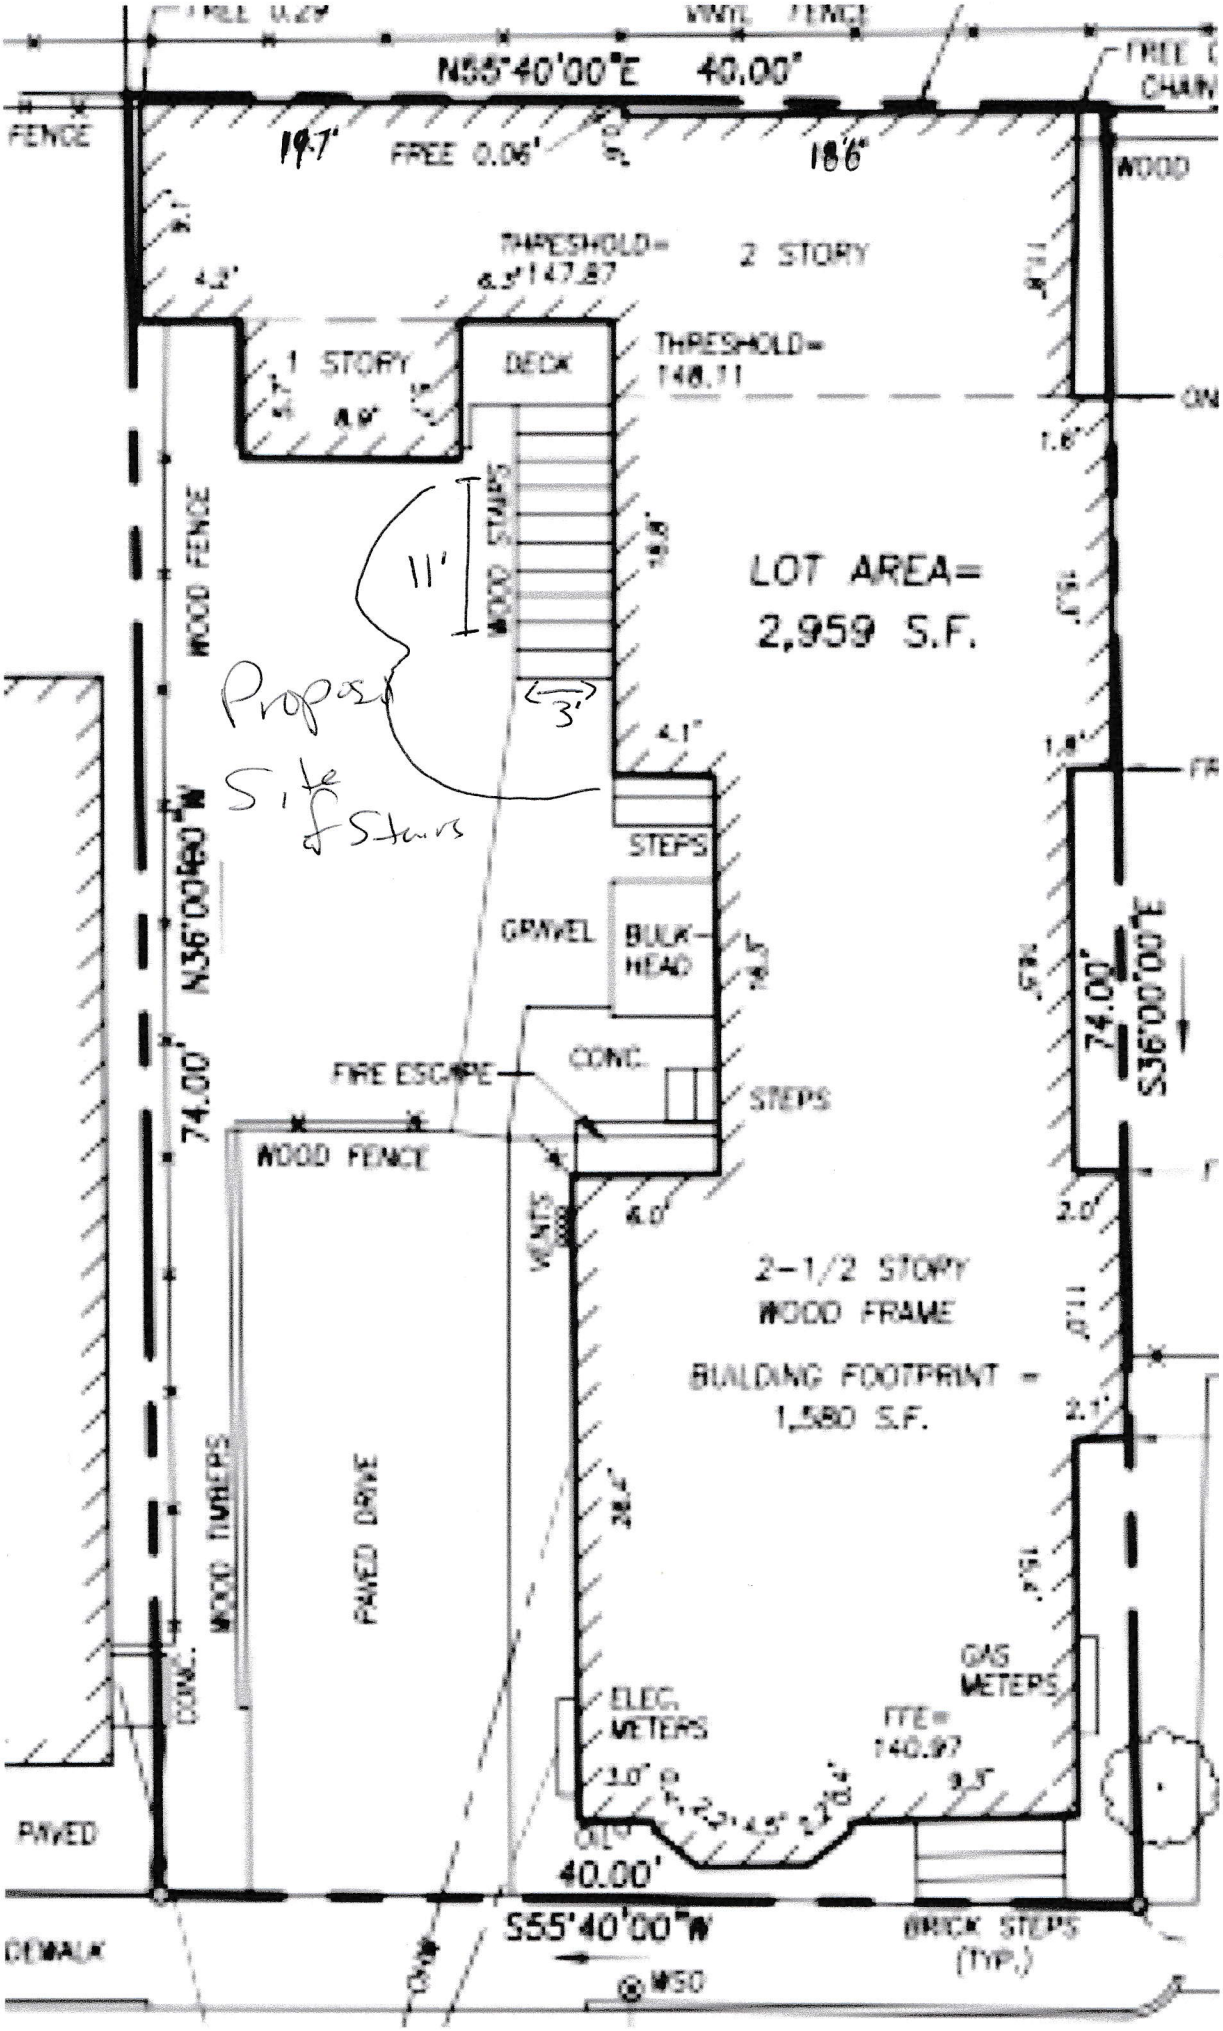
N55°40'00"E 40.00'
FENCE
19.7'
FREE 0.06'
18.6'
WOOD
THRESHOLD=
147.87
2 STORY
1 STORY
DECK
THRESHOLD=
148.11
WOOD STAIRS
11'
3'
LOT AREA=
2,959 S.F.
Proposed Site of Stairs
WOOD FENCE
N36°00'00"W
74.00'
STEPS
GRAVEL
BULK-HEAD
CONC.
FIRE ESCAPE
STEPS
WOOD FENCE
VENTS
2-1/2 STORY
WOOD FRAME
BUILDING FOOTPRINT =
1,580 S.F.
S36°00'00"E
74.00'
WOOD TIMBERS
PAVED DRIVE
CONC.
GAS METERS
ELEC. METERS
FFE=
140.97
PAVED
40.00'
S55°40'00"W
BRICK STEPS (TYP.)
SIDEWALK
WSO