TIP down - A - B - 2' flare

12/12/12
- OK to issue permit
Barbara Barkmdt

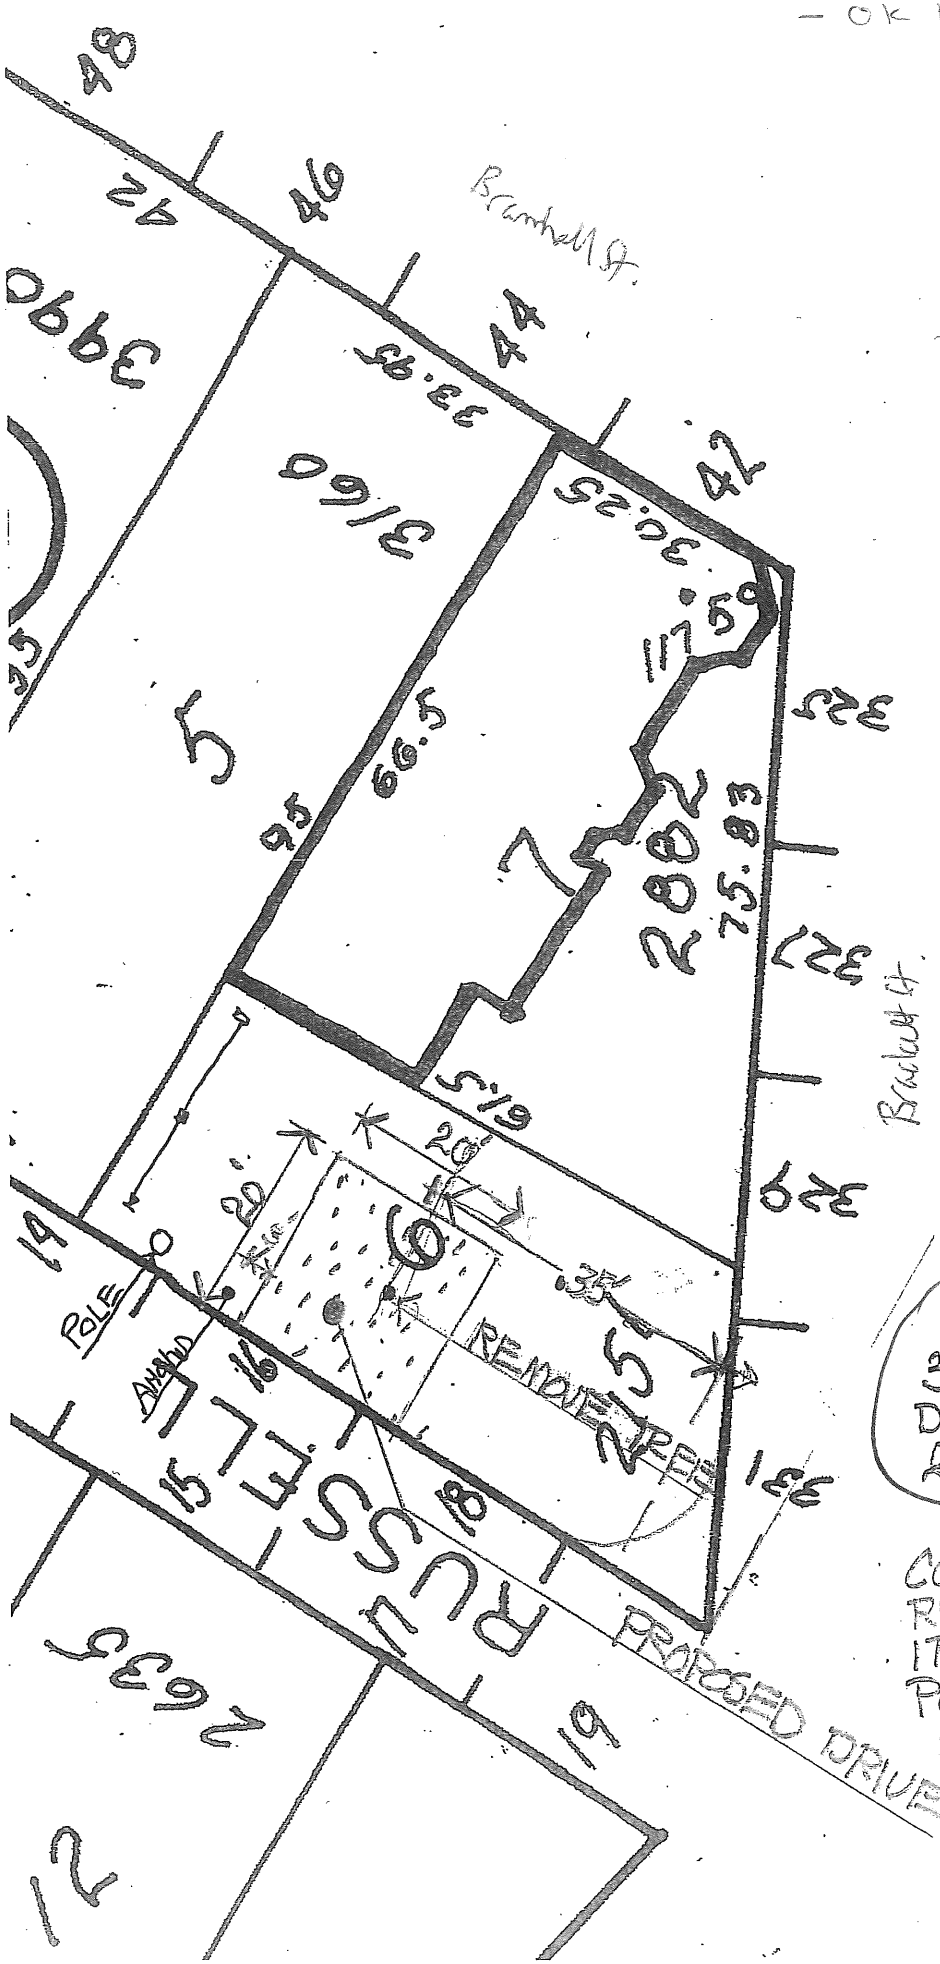

20x20 = 400 ft

325 BRACKETT ST
DRIVEWAY FOR 2 CARS

CONTACT:
RICHARD BERMAN
17 CHESTNUT ST
PORTLAND ME
772-3225

TIP down - A - A - 2' flare

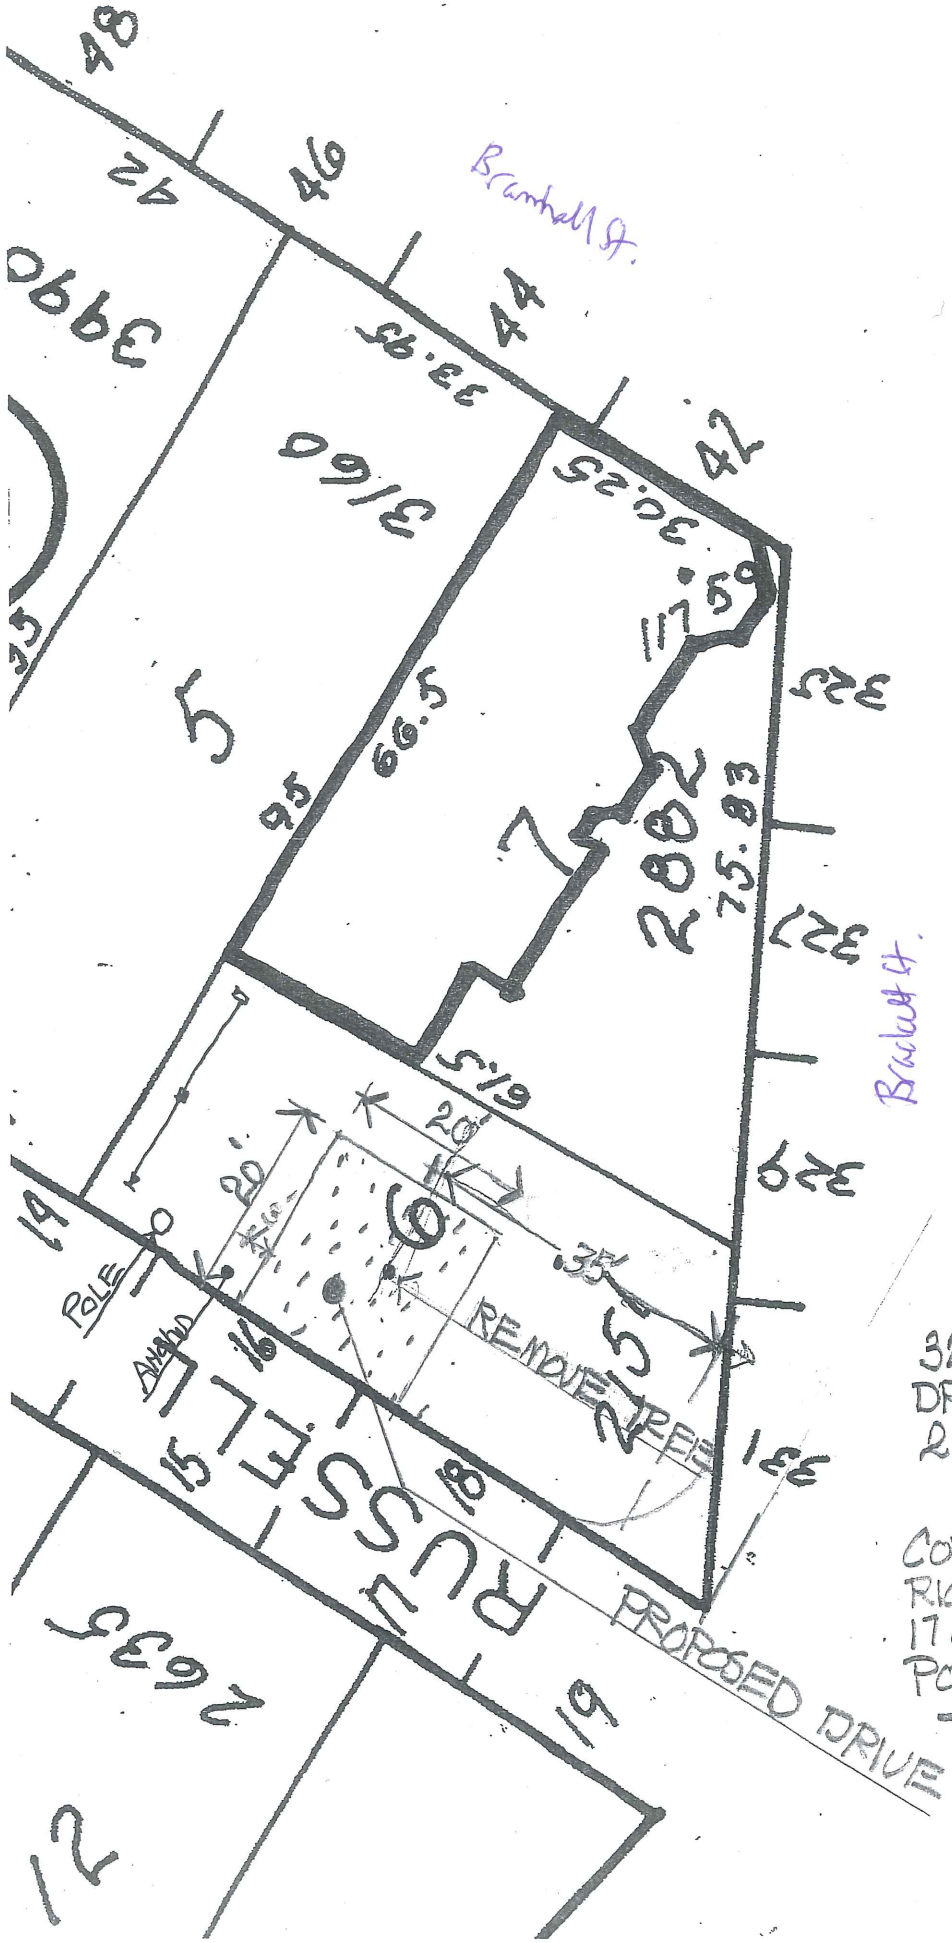

20x20 = 400 ϕ

325 BRACKETT ST
DRIVEWAY FOR
2 CARS

CONTACT:
RICHARD BERMAN
17 CHESTNUT ST
PORTLAND ME
772-3225