32 Ellsworth Street
3 Family Commercial

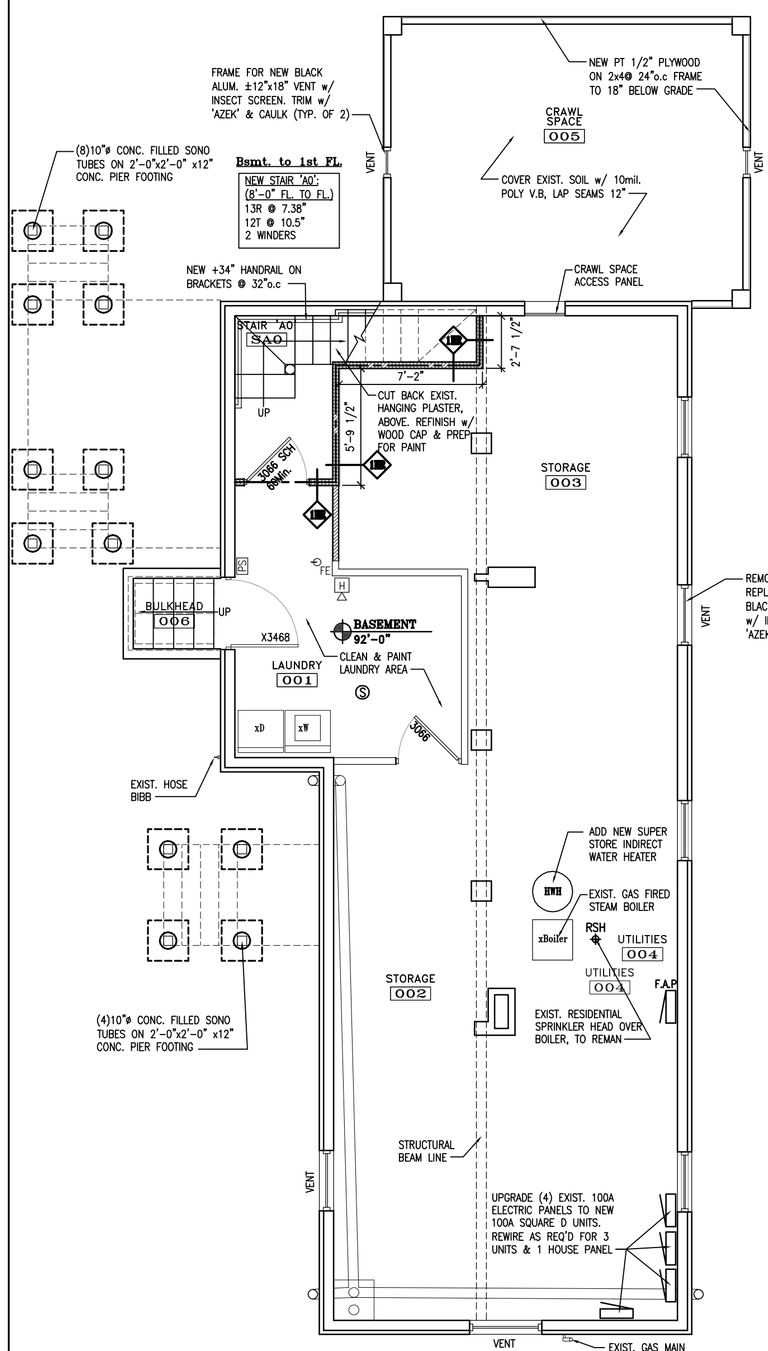

BASEMENT PLAN
SCALE: 3/16" = 1'-0"

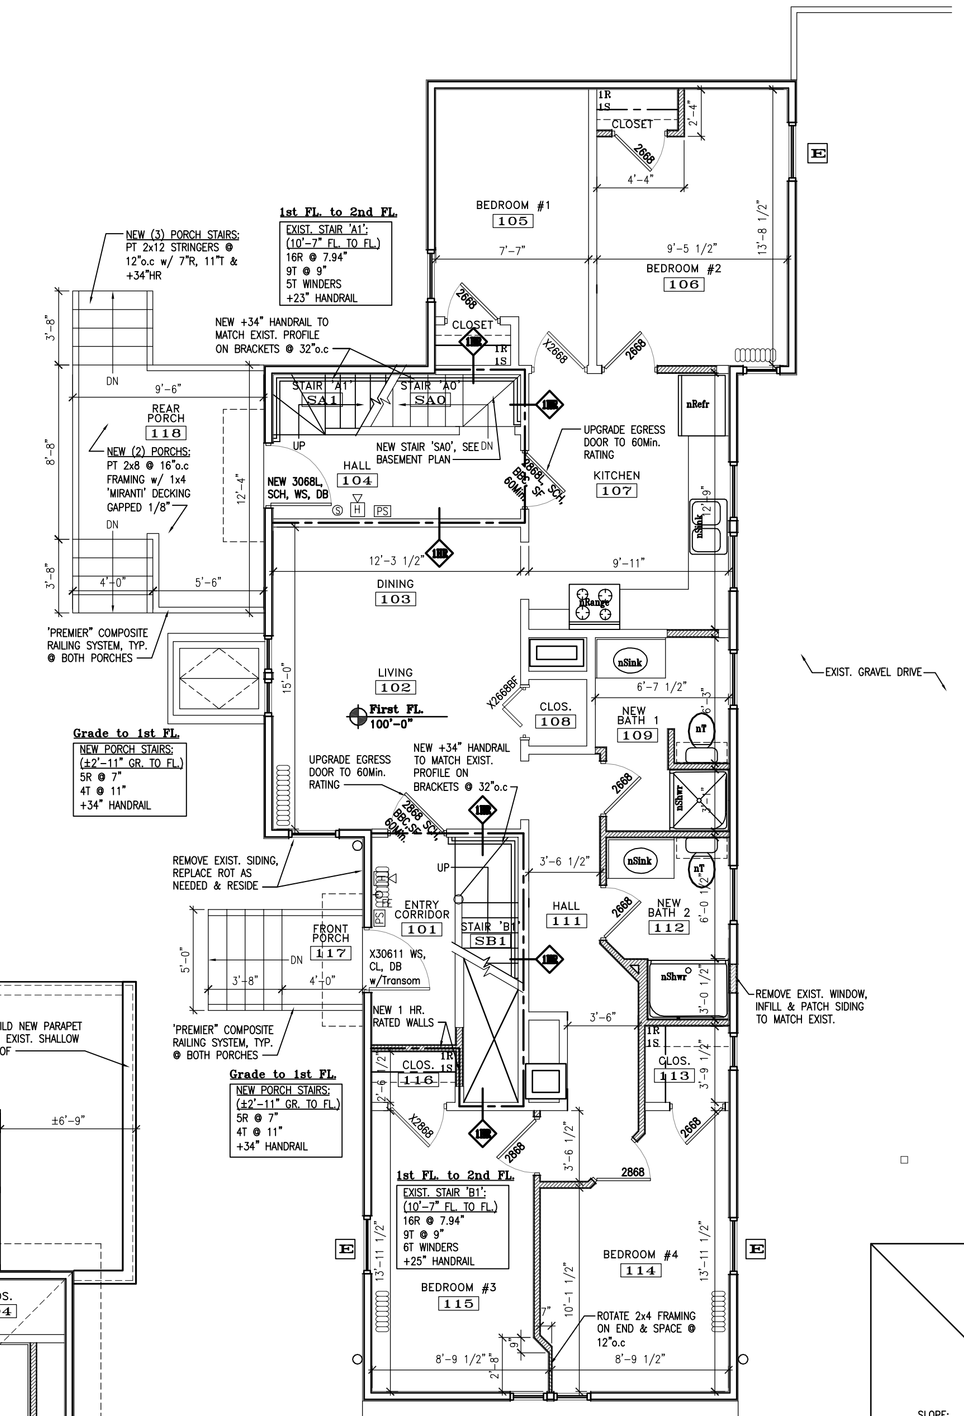

UNIT 1
FIRST FLOOR PLAN
SCALE: 3/16" = 1'-0"

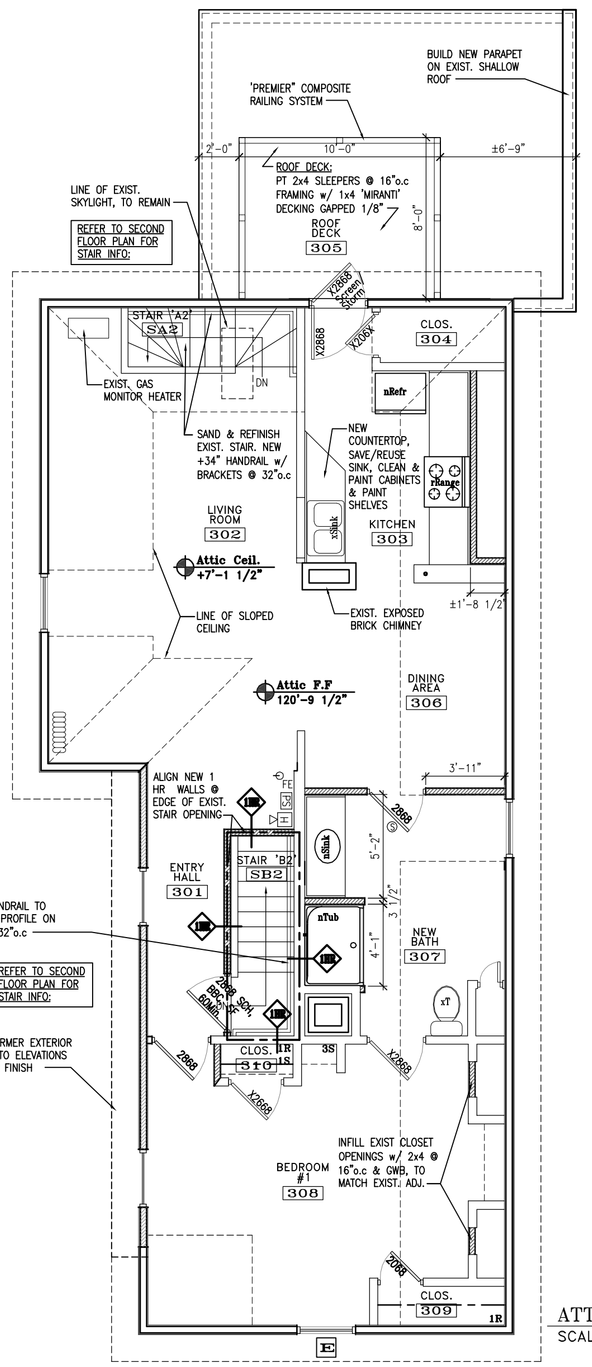

UNIT 3
ATTIC LEVEL PLAN
SCALE: 3/16" = 1'-0"

1 LS1.0 ENLARGED STAIR 'SAO' PLAN
SCALE: 3/8" = 1'-0"

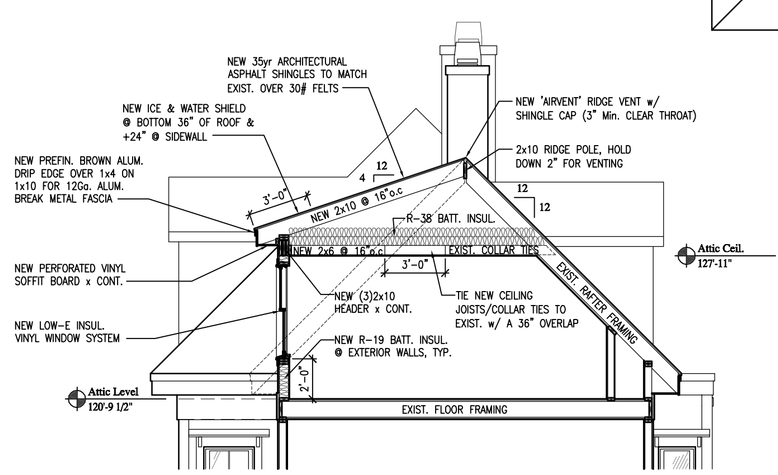

2 LS1.0 WALL SECTION @ NEW DORMER
SCALE: 3/8" = 1'-0"

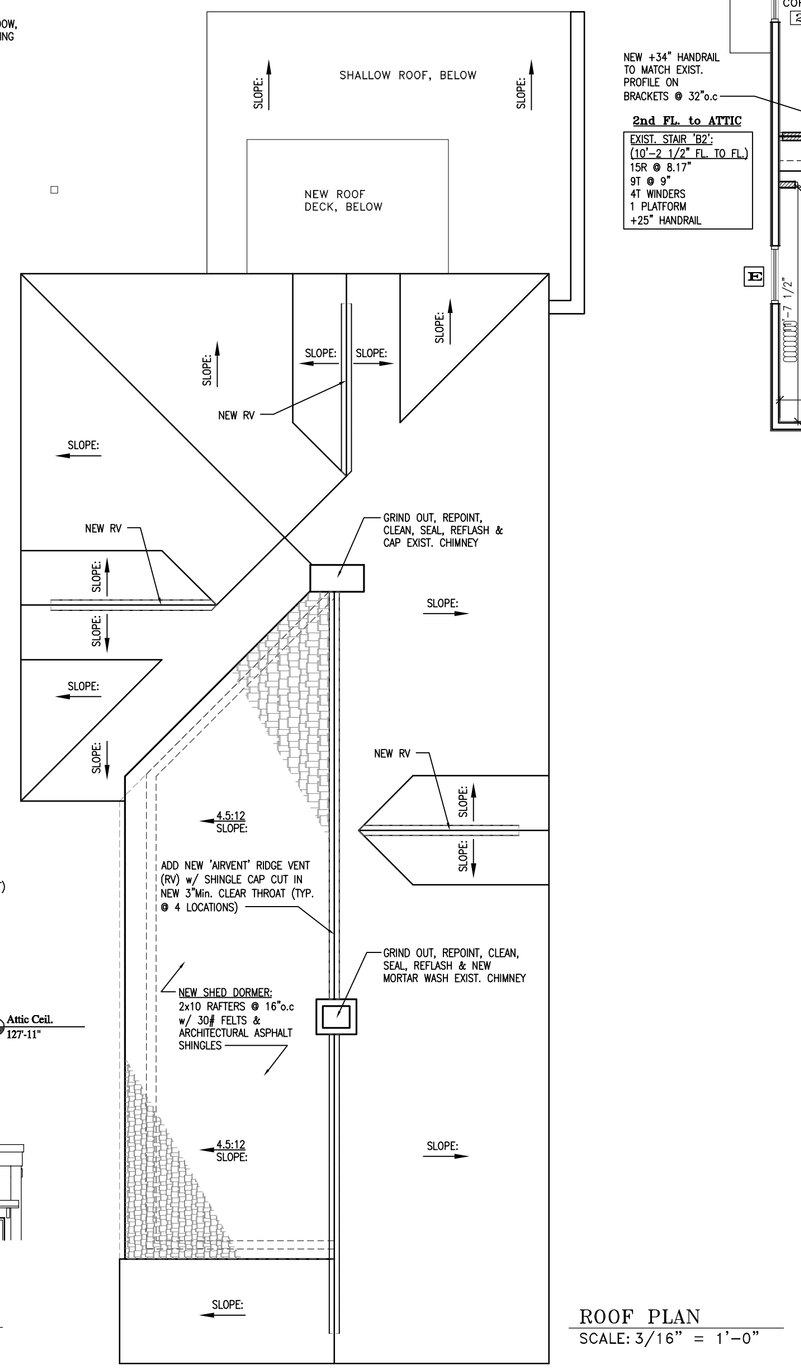

ROOF PLAN
SCALE: 3/16" = 1'-0"

FIRE PROTECTION LEGEND

FE	FIRE EXTINGUISHER 10# ABC
	EXIT LIGHT
S	STROBE ONLY WITH CANDELLA RATING AS NOTED
H	HORN STROBE WITH CANDELLA RATING AS NOTED
	DUAL EMERGENCY LIGHT
	SINGLE EMERGENCY LIGHT
S	SMOKE DETECTOR (CEILING)
H	HEAT DETECTOR (CEILING)
F	COMBINATION LIGHT/EXHAUST FAN
	FIRE ALARM MASTER CONTROL PANEL
PS	PULL STATION
	EXTERIOR EGRESS LIGHT
N.A.E.	'NOT AN EXIT' SIGN W RAISED BRAILLE
V.A.P.	VAN ACCESSIBLE

NOTE:
SMOKE DETECTORS TO BE INTERCONNECTED w/ BATTERY BACK-UP

ABBREVIATIONS:

CO	=	CASED OPENING
CL	=	DOOR CLOSER
SCH	=	SELF CLOSING HINGES
WS	=	WEATHER STRIPPING SYSTEM
DB	=	DEAD BOLT
L	=	ADA LEVER
BBC	=	BALL BEARING CENTER HINGE
SF	=	
r	=	REUSE/RELOCATE
x	=	EXISTING TO REMAIN
n	=	NEW

LIFE SAFETY NOTES:

1. PROVIDE INTERCONNECTED SMOKE DETECTOR SYSTEM. MODIFY AS REQUIRED. SYSTEM TO BE HARDWIRED w/ BATTERY BACK-UP.

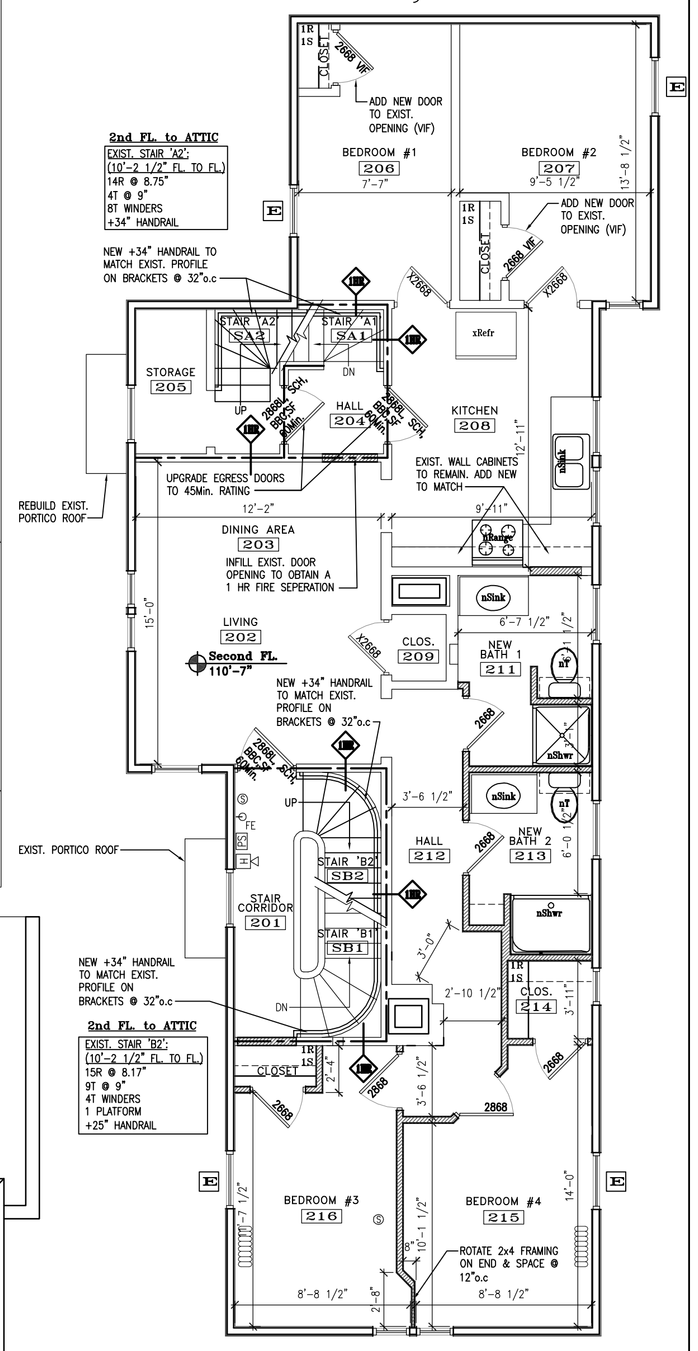

UNIT 2
SECOND FLOOR PLAN
SCALE: 3/16" = 1'-0"

PROJECT N

10-30-08

ALPHA architects
17 CHESTNUT STREET
PORTLAND, ME 04101
PHONE: 207.761.9500
FAX: 207.761.9595
design@alphaarchitects.com

COPYRIGHT
Reuse or reproduction of the contents of this document is not permitted without written permission of ALPHA ARCHITECTS

B.E.H Redevelopment Housing
32 Ellsworth Street
Portland, ME 04101

JOB: 08010

ISSUE DATE	
PRELIM.	-
PBoard	-
CD's	-
REV. 1	-
REV. 2	-
PRINT	10-30-08

LIFE SAFETY
BASEMENT, 1st & 2nd FL., ATTIC & ROOF PLANS

LS1.0