PHASING NOTE

SEE DRAWING AD10.1 FOR PHASING.
ALL WORK SHOWN ON THIS PLAN SHALL BE PERFORMED IN CONJUNCTION WITH THE PHASING DESCRIBED ON DRAWING AD10.1.

LEGEND

———	EXISTING PIPING TO REMAIN
—EXA—	EXISTING MEDICAL AIR PIPING
—EXV—	EXISTING MEDICAL VACUUM PIPING
—EXO—	EXISTING OXYGEN PIPING
—IW—	CONDENSATE DRAIN PIPING
—CW—	COLD WATER PIPING
—A—	MEDICAL AIR PIPING
—VA—	MEDICAL VACUUM PIPING
—O—	OXYGEN PIPING
—⊳⊲—	SHUT-OFF VALVE

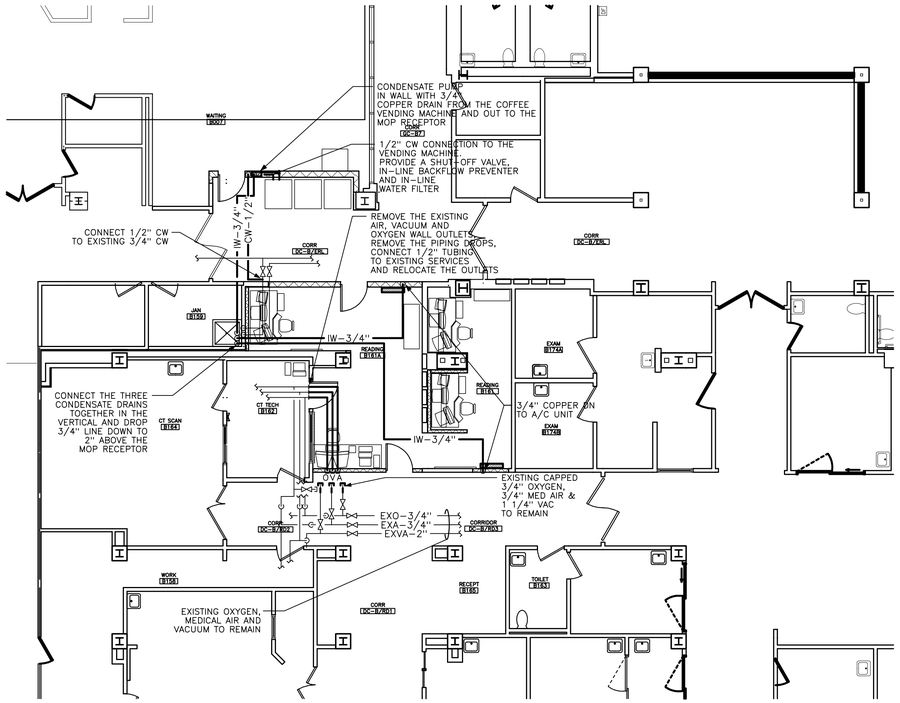

PART PLAN PLUMBING		A1
1/8" = 1'-0"	0 4' 8' 12'	REF: NA

Architects • Engineers

HARRIMAN ASSOCIATES

One Auburn Business Park
Auburn, Maine 04210

207.784.5100 tel
207.782.3017 fax
www.harriman.com

Building communities since 1870

© 2002

Project Title

MAINE MEDICAL CENTER
ED READING
RENOVATION

PORTLAND, MAINE

HA Project No. 00112

Key Plan

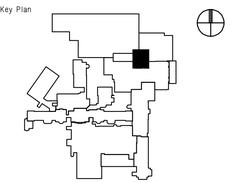

Mark	Date	Description
–	07-22-02	ISSUED FOR BID
–	06-03-02	FINAL REVIEW

Issue Dates

Drawing Status

Drawing Title

PART PLANS
PLUMBING

PA / PE: | Drawn By:

Drawing Number

P10.1