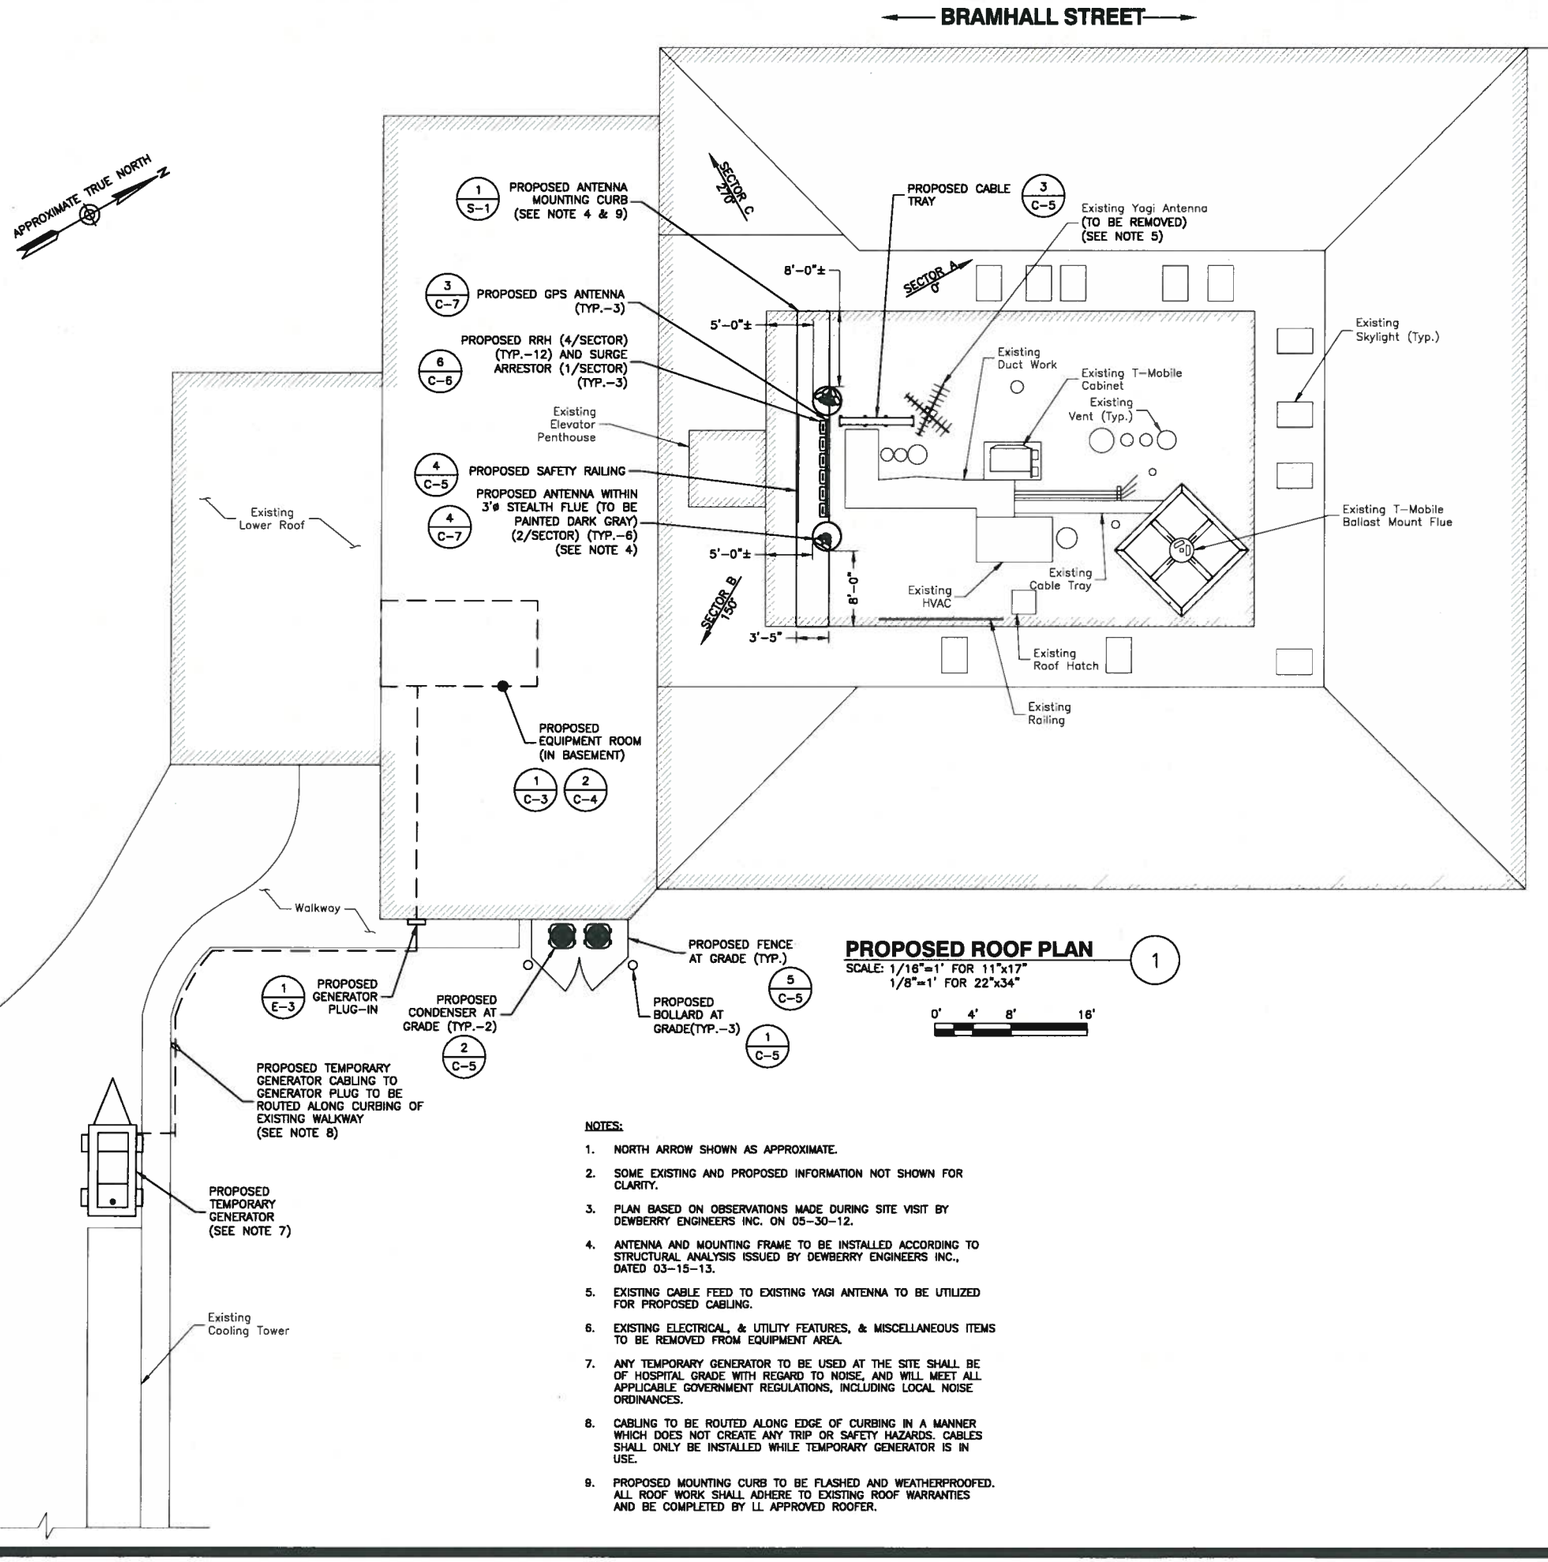

PROPOSED ROOF PLAN 1

SCALE: 1/16"=1' FOR 11"x17"
1/8"=1' FOR 22"x34"

0' 4' 8' 16'

NOTES:

1. NORTH ARROW SHOWN AS APPROXIMATE.
2. SOME EXISTING AND PROPOSED INFORMATION NOT SHOWN FOR CLARITY.
3. PLAN BASED ON OBSERVATIONS MADE DURING SITE VISIT BY DEWBERRY ENGINEERS INC. ON 05-30-12.
4. ANTENNA AND MOUNTING FRAME TO BE INSTALLED ACCORDING TO STRUCTURAL ANALYSIS ISSUED BY DEWBERRY ENGINEERS INC., DATED 03-15-13.
5. EXISTING CABLE FEED TO EXISTING YAGI ANTENNA TO BE UTILIZED FOR PROPOSED CABLING.
6. EXISTING ELECTRICAL, & UTILITY FEATURES, & MISCELLANEOUS ITEMS TO BE REMOVED FROM EQUIPMENT AREA.
7. ANY TEMPORARY GENERATOR TO BE USED AT THE SITE SHALL BE OF HOSPITAL GRADE WITH REGARD TO NOISE, AND WILL MEET ALL APPLICABLE GOVERNMENT REGULATIONS, INCLUDING LOCAL NOISE ORDINANCES.
8. CABLING TO BE ROUTED ALONG EDGE OF CURBING IN A MANNER WHICH DOES NOT CREATE ANY TRIP OR SAFETY HAZARDS. CABLES SHALL ONLY BE INSTALLED WHILE TEMPORARY GENERATOR IS IN USE.
9. PROPOSED MOUNTING CURB TO BE FLASHED AND WEATHERPROOFED. ALL ROOF WORK SHALL ADHERE TO EXISTING ROOF WARRANTIES AND BE COMPLETED BY LL APPROVED ROOFER.

at&t Mobility
550 COCHITUATE ROAD
SUITES 13 & 14
FRAMINGHAM, MA 01701

SAI
22 KEEWAYDIN DRIVE
SALEM, NH 03079

HOLT HALL
SITE NO.: ME2980

CONSTRUCTION DRAWINGS		
0	03/15/13	FOR CONSTRUCTION
A	03/12/13	FOR COMMENT

Dewberry
Dewberry Engineers Inc.
280 SUMMER STREET
10TH FLOOR
BOSTON, MA 02210
PHONE: 617.695.3400
FAX: 617.695.3310

STATE OF MAINE
PATRICK P. BARRY
12942
REGISTERED PROFESSIONAL ENGINEER
3/5/13

DRAWN BY:	MR
REVIEWED BY:	DAS
CHECKED BY:	PPB
PROJECT NUMBER:	50003936
JOB NUMBER:	50048546
SITE ADDRESS	

794 CONGRESS STREET
PORTLAND, ME 04102

SHEET TITLE

PROPOSED ROOF PLAN

SHEET NUMBER

C-1