INSULATION NOTES:
WALLS R-13
CEILINGS R-21
FLOOR +/- R-30

NOTE: 2X6" TWO HOUR FIRE RATED WALL TO SEPARATE ADJACENT CONTIGUOUS WALLS OF NEIGHBORING CONDO OWNERS. (SHOWN ON SEPARATE SKETCH)

* ELEV. @ GABLE

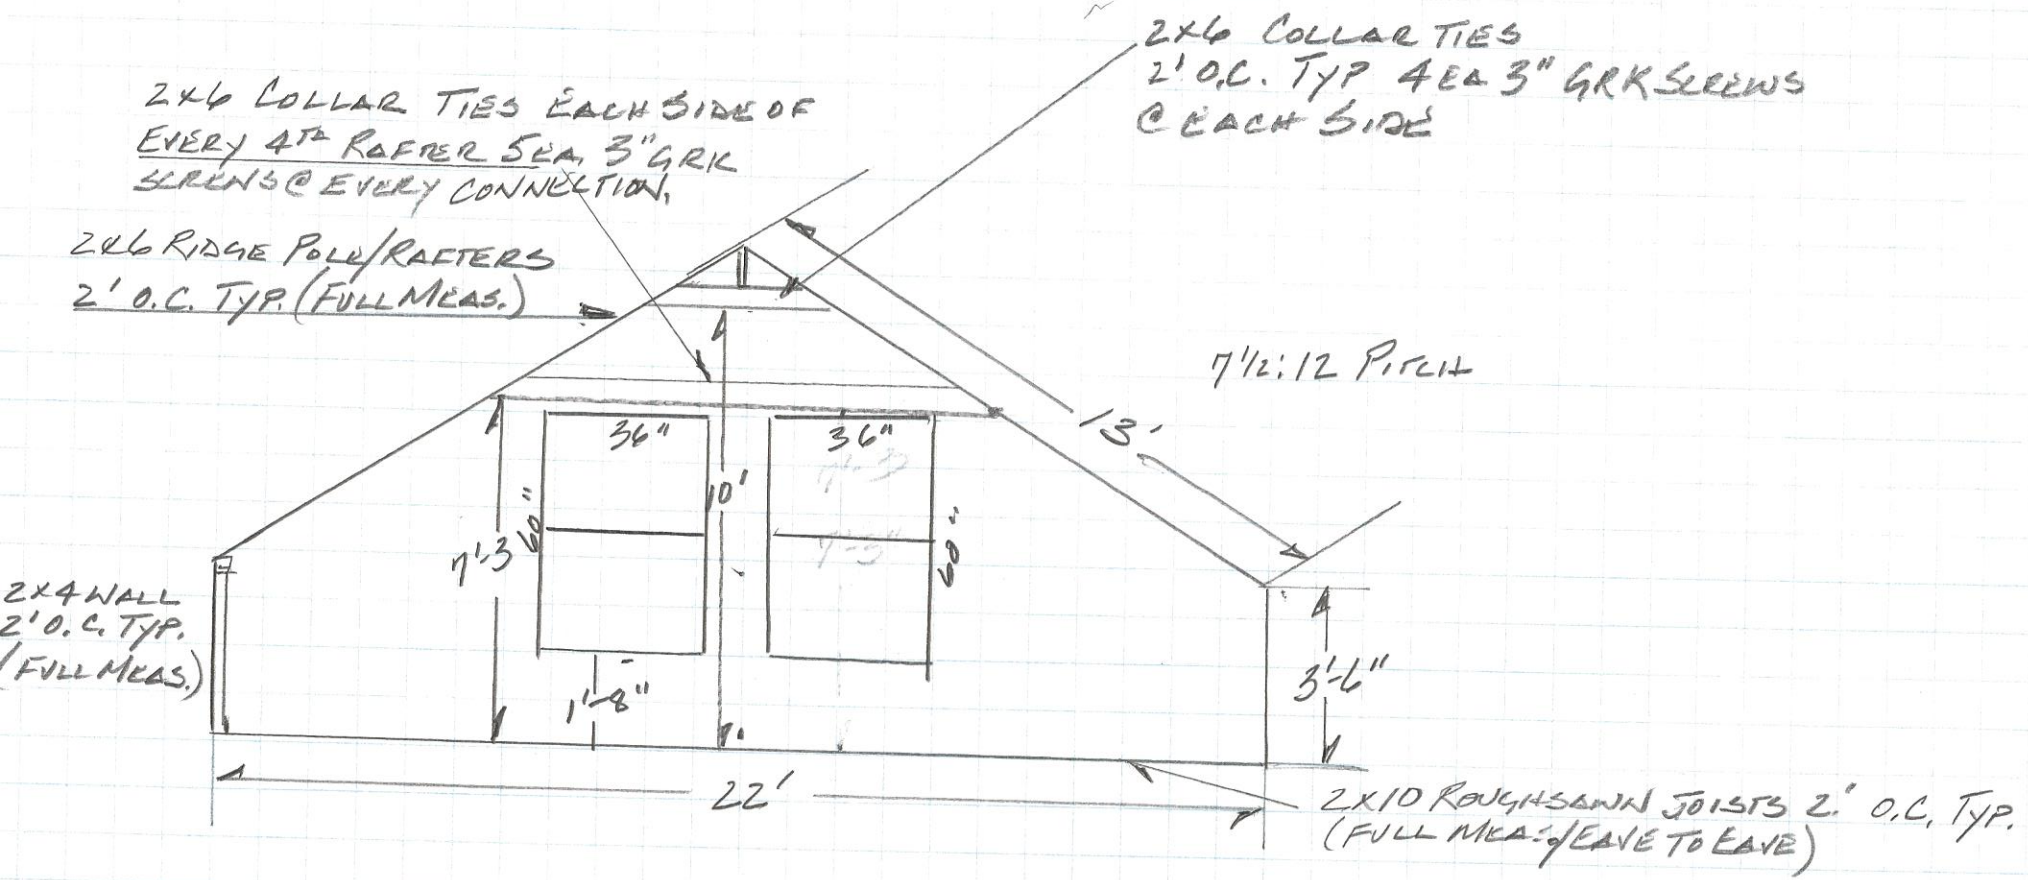

16 NEAL ST.
UNIT # 11

CAMILLA MOZO
ATTIC RENOVATION
1/4" = 1'