IMPORTANT NOTICE TO USER: By accepting or using this drawing and/or the information contained herein, you agree to the following terms and conditions: The electronic information in the drawing may be subject to unintentional alterations. Any use, reuse, copying, modification or distribution of the information contained herein shall be at the sole risk of the user. This information may not be sold or transferred to any third party. Unauthorized disclaimers all liability for the use or reuse of derived files by the user or any third party and such use will be a user's sole risk. User shall, to the fullest extent permitted by law, defend, indemnify, and hold Simplexgrinnell harmless from any and all claims for loss, damage or injury arising directly or indirectly therefrom.

tyco Simplexgrinnell
Safer. Smarter. Tyco.™
DISTRICT - 147
30 THOMAS DRIVE
WESTBROOK, ME 04092
SERVICE: 207-842-6440
PHONE: 207-842-6440
FAX: 207-842-6439

84 CARLETON STREET
84 CARLETON STREET
BRUNHAM ENTERPRISES
PORTLAND, ME 04101

ISSUE LOG:

MARK	DATE	CAD	CHK	DESCRIPTION
Revisions shown with a triangle				

DRAWN BY:	M.DESIATA
CHECKED BY:	S.KALAFARSKI
ISSUE DATE:	7/1/16
JOB #:	
PROJECT #:	147-992934001
SIMPLEXGRINNELL ®:	2016
SYSTEM:	FIRE ALARM SYSTEM
SHEET:	FIRST FLOOR PLAN
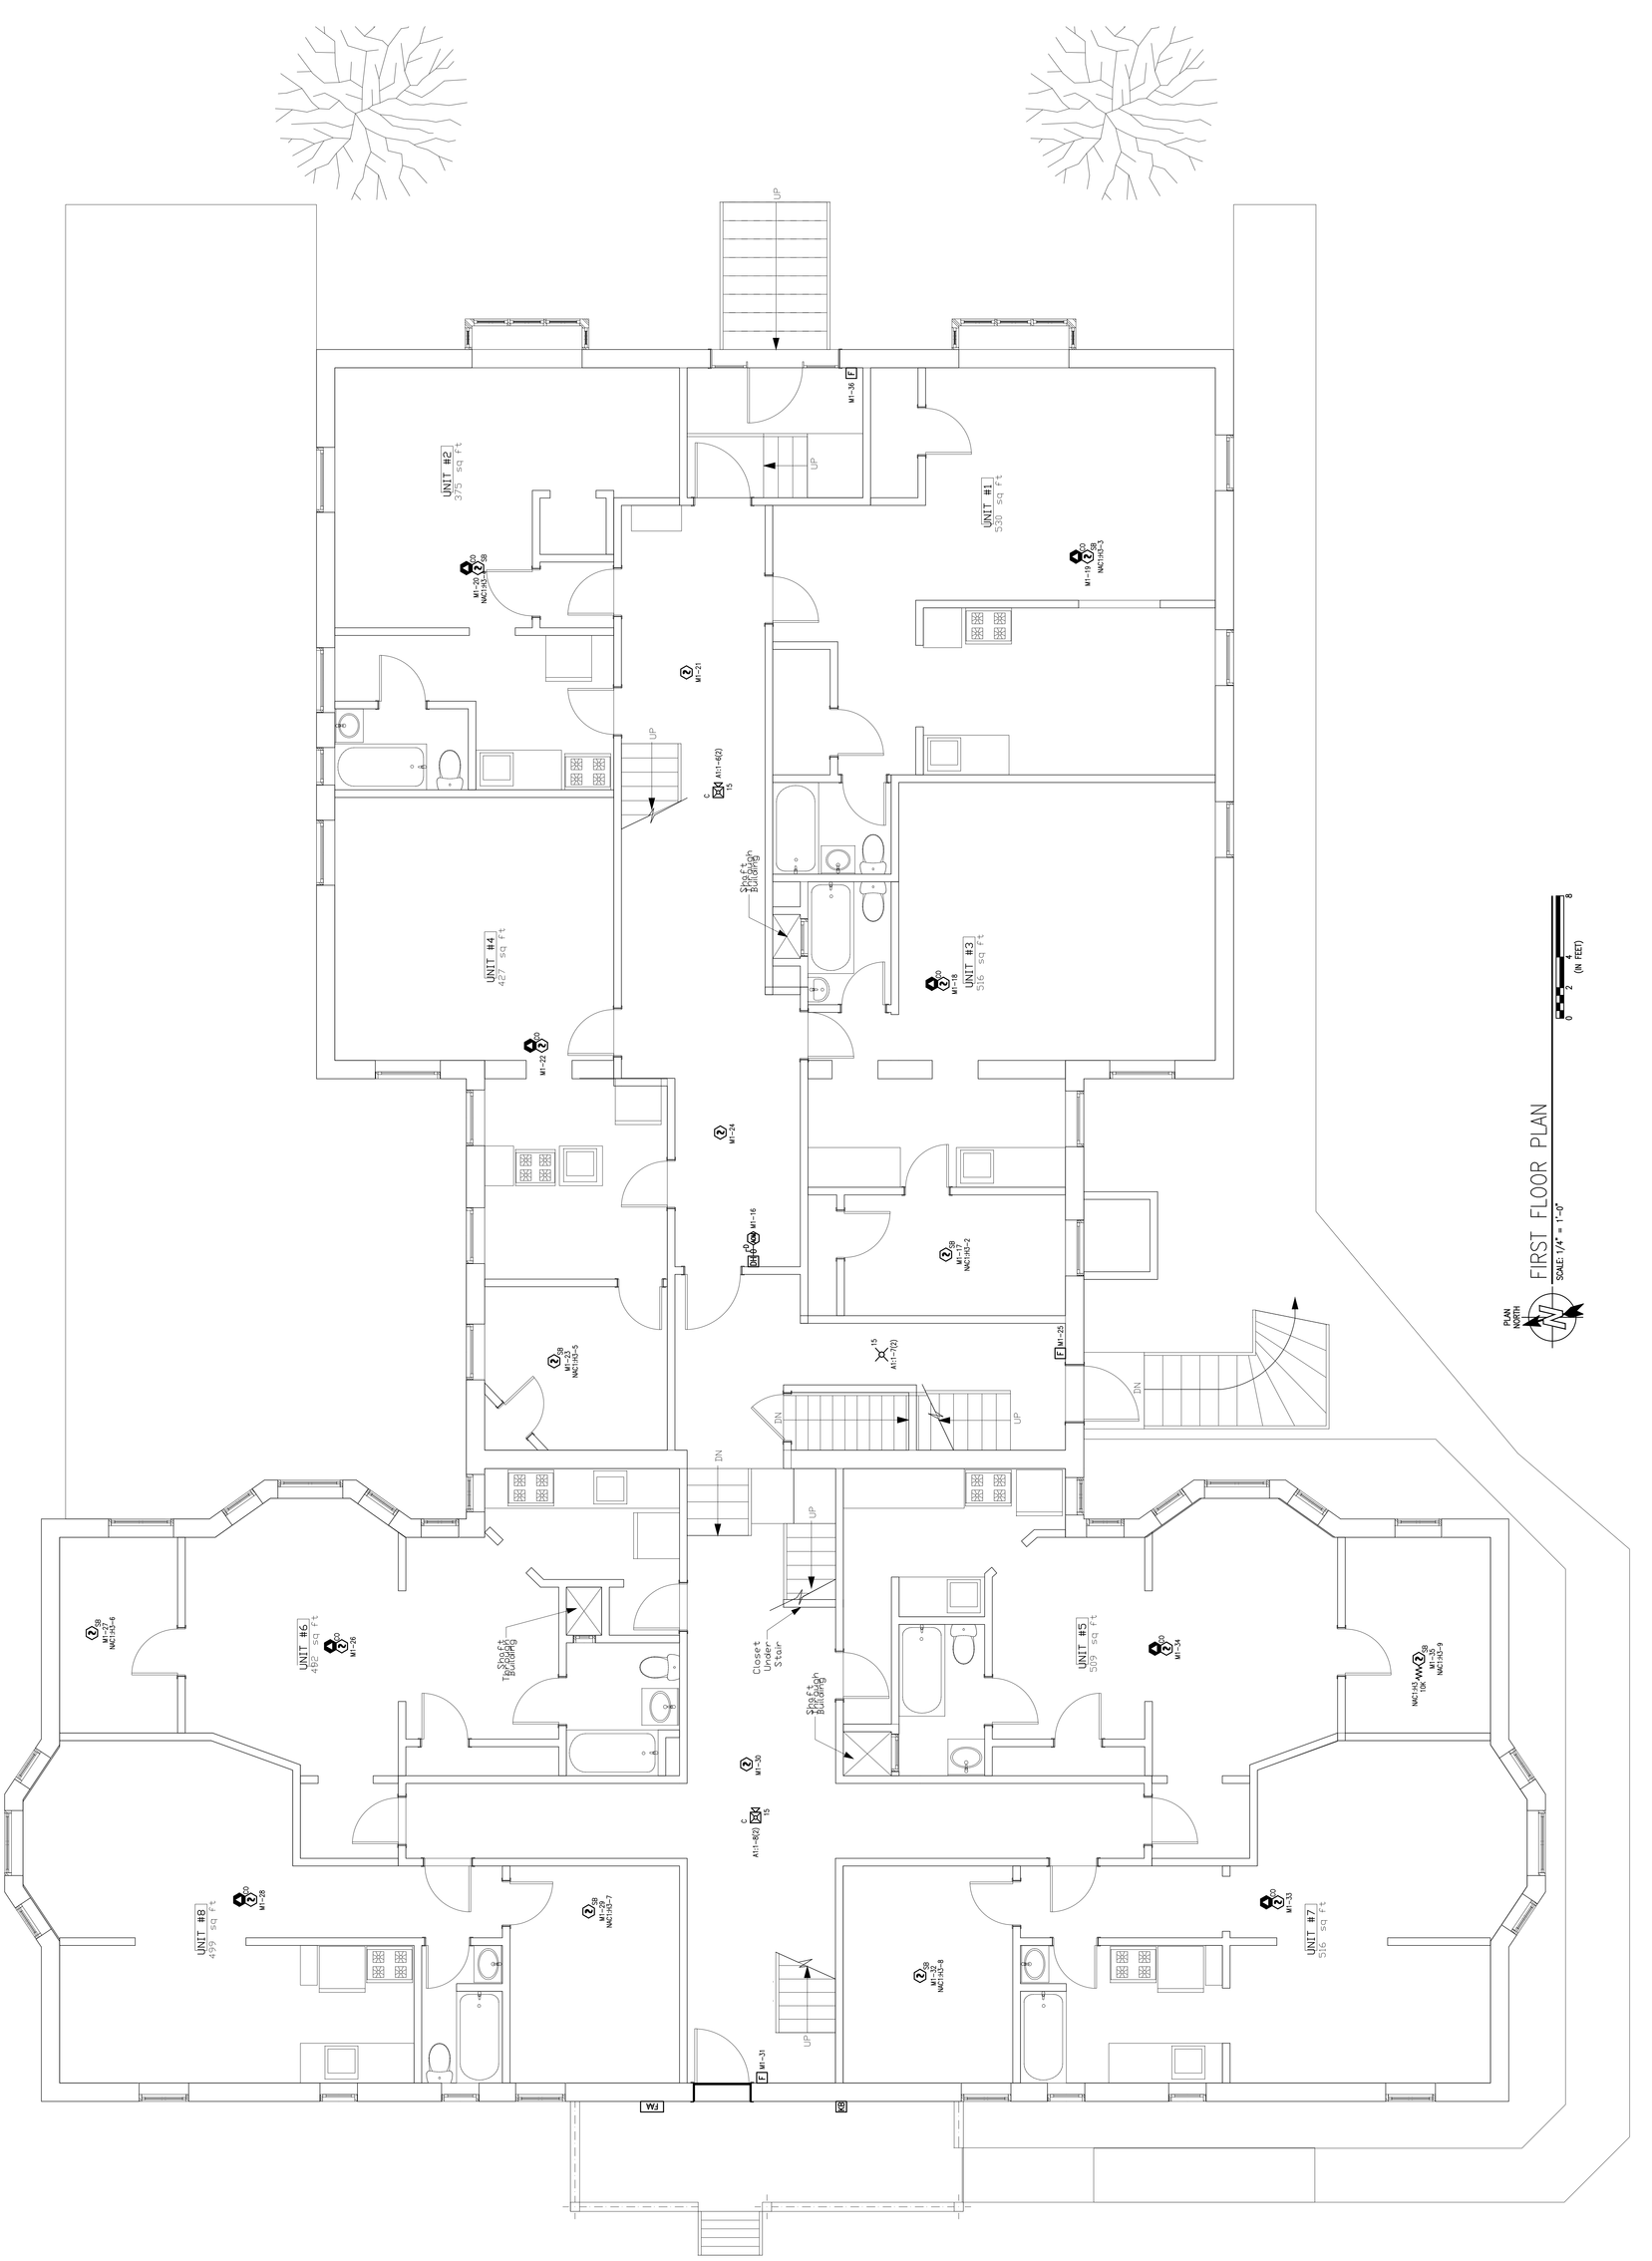
FA-102