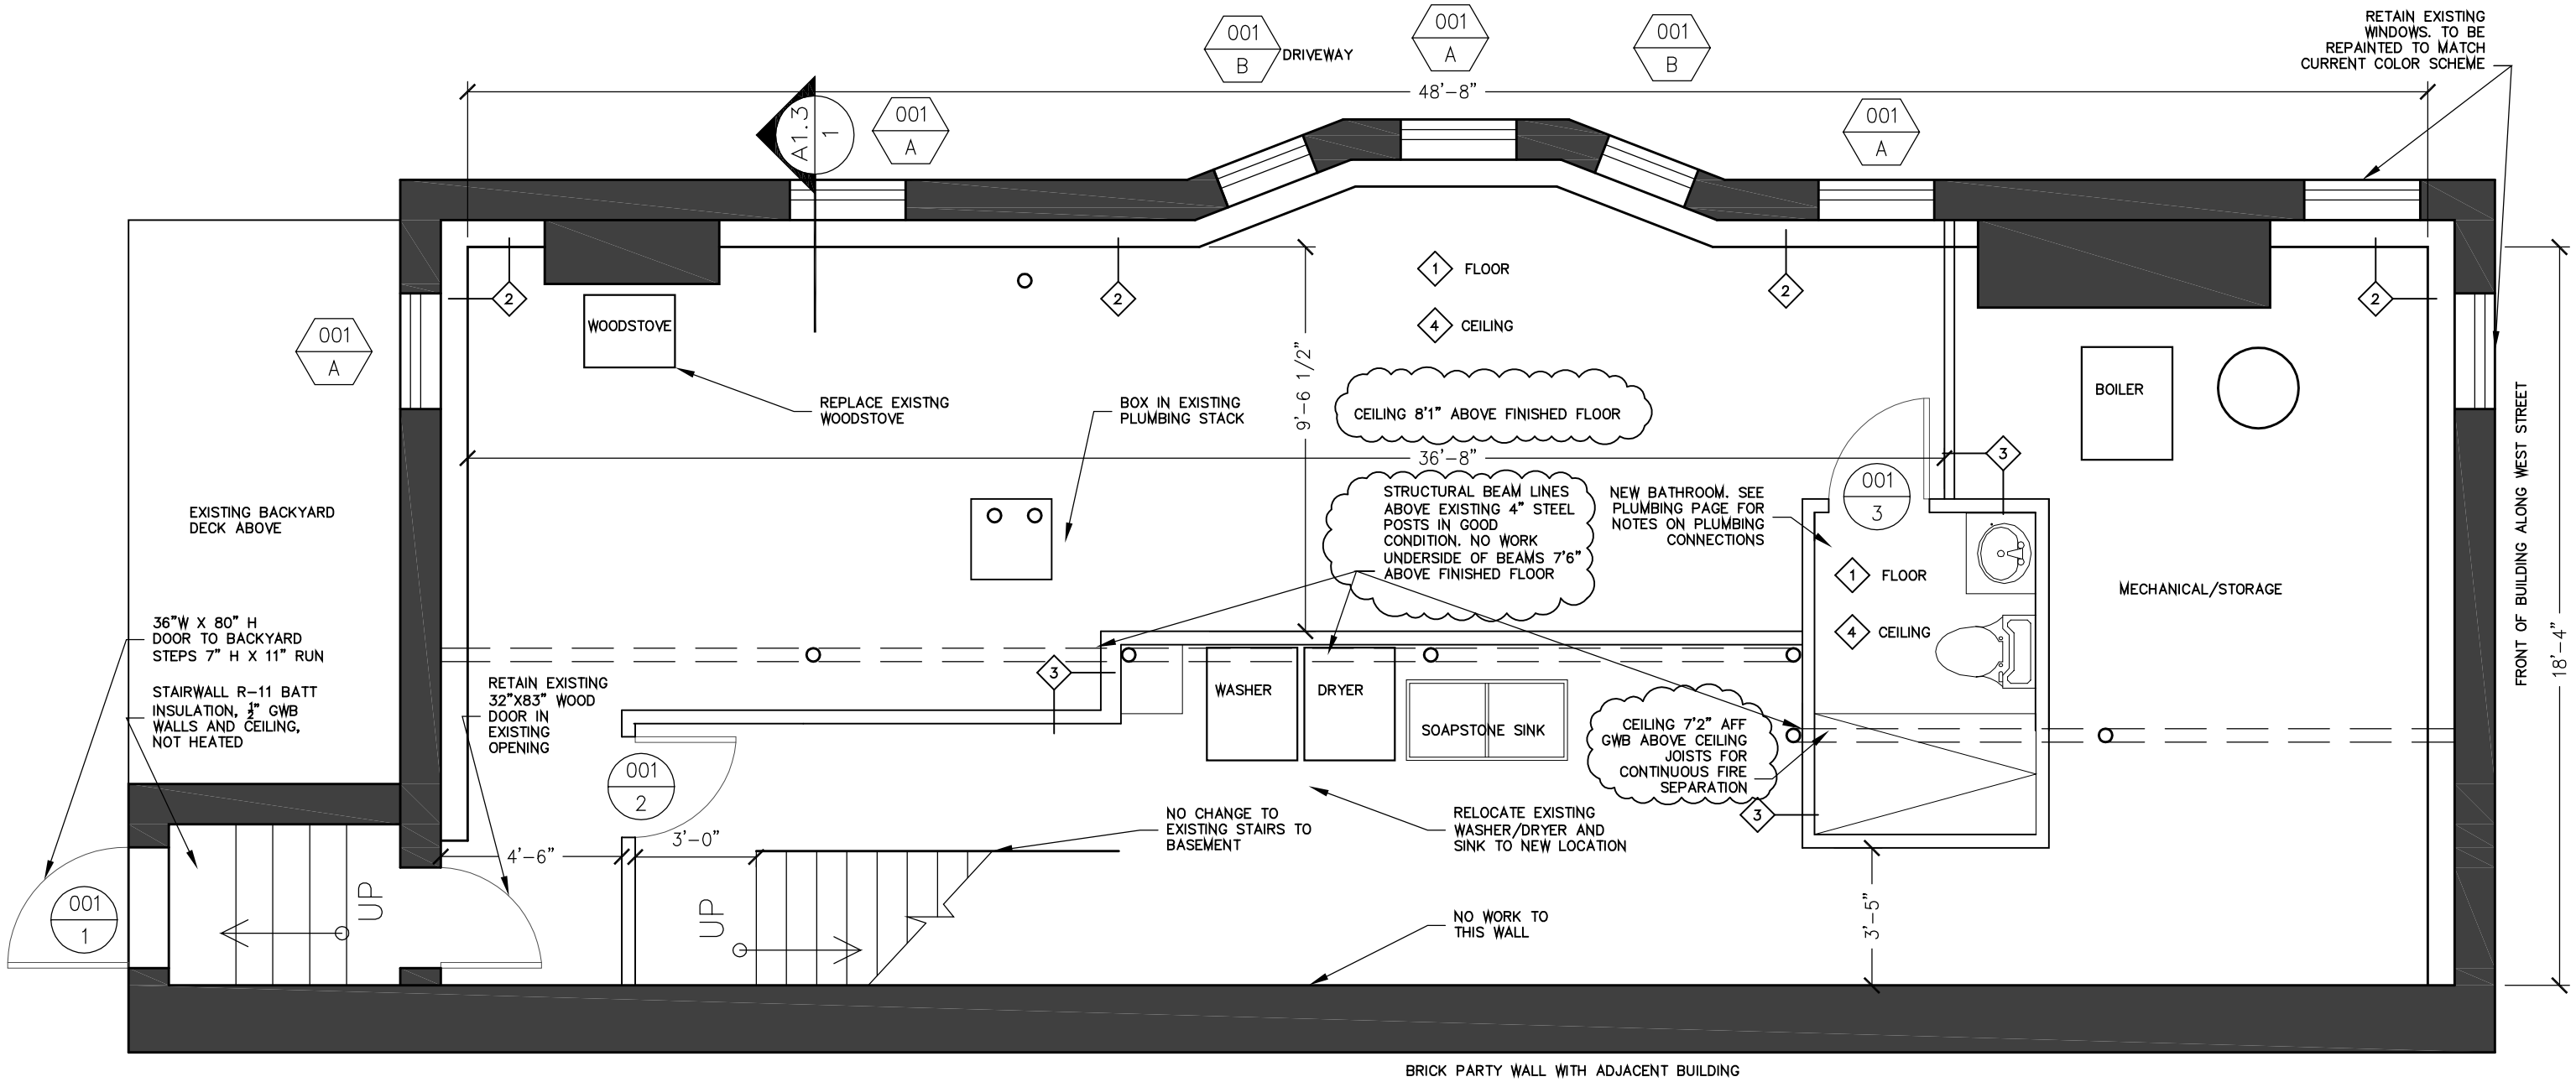

1	PROPOSED FLOOR PLAN
	SCALE: 1/4" = 1' - 0"

PROJECT NORTH

0' 5' 10' 20' 30'

WINDOW SCHEDULE:
REPLACE EXISTING AWNING WINDOWS IN EXISTING MASONRY OPENINGS WITH NEW MARVIN ULTIMATE WOOD/ALUMINUM CLAD AWNING WINDOWS. SEE A1.6 FOR ADDITIONAL WINDOW PHOTOS AND DETAILS.

001/A R.O. 36" X 22 1/2"
001/B R.O. 30 1/8" X 22 1/2"

DOOR SCHEDULE:
SEE A1.5 FOR DOOR PHOTOS AND INSTALL LOCATION OF DOOR 001/1.

001/1 UNIT 36" X 80". NEW THERMATRU FIBERGLASS DOOR
001/2 UNIT 36" X 80". NEW STEEL 30 MIN FIRE RATED DOOR WITH SELF CLOSING HINGES
001/3 UNIT 30" X 80". REUSE EXISTING DOOR FROM BASEMENT (TO BE PAINTED) WITH SLIDING DOOR HARDWARE

PROPOSED FLOOR PLAN

13 West Street 05.26.17

A1.2