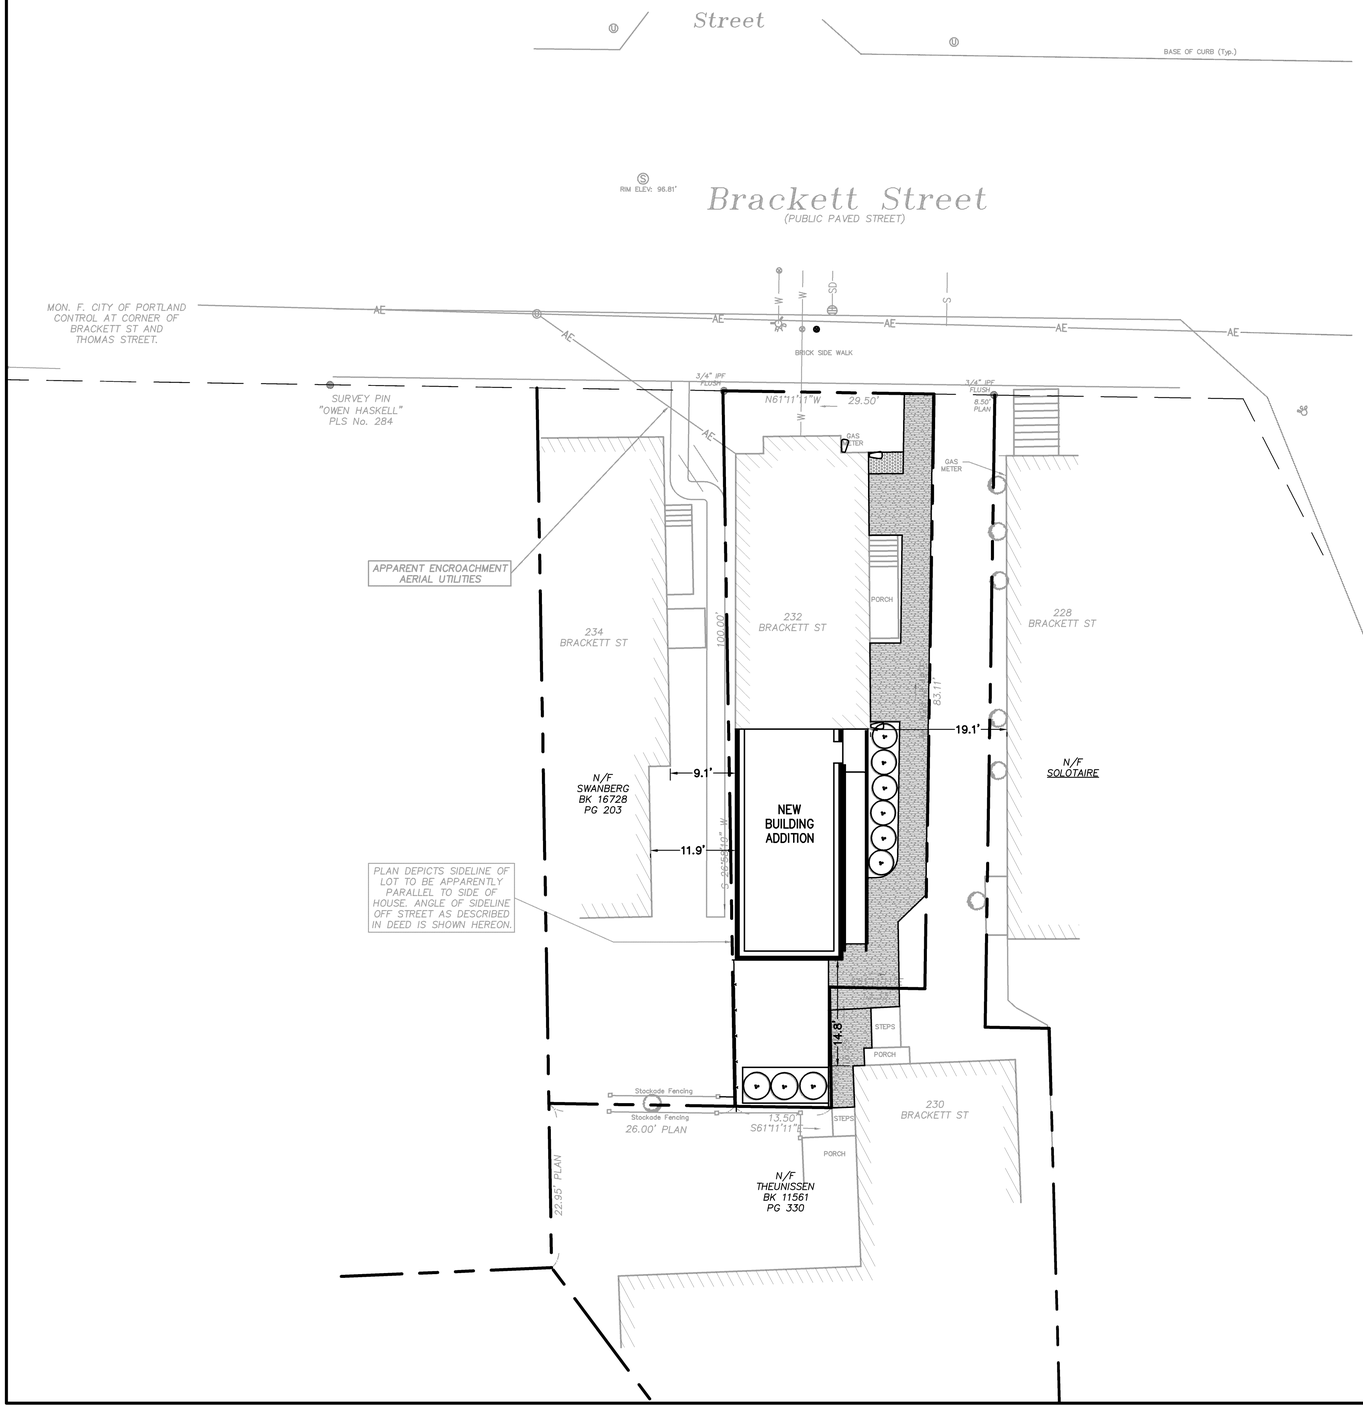

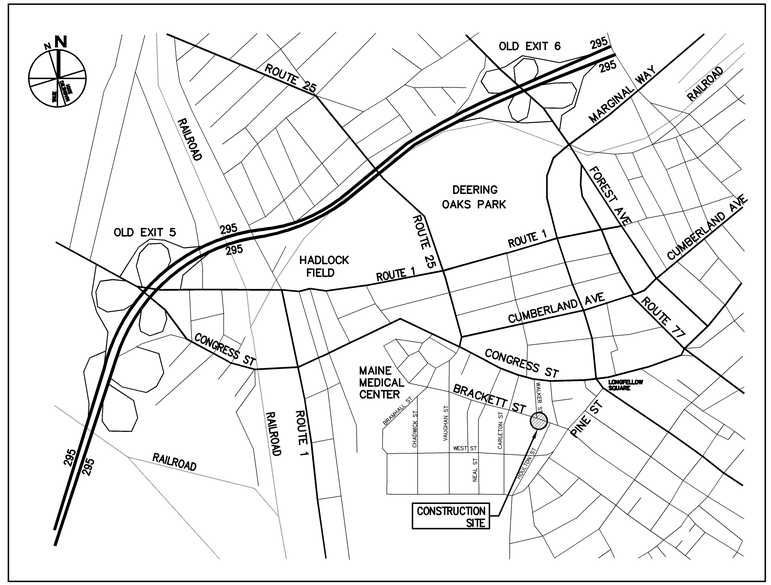

SITE LOCATION MAP: PORTLAND, MAINE
NOT TO SCALE

NOTES

1. TOPOGRAPHIC AND BOUNDARY SURVEY INFORMATION FOR VOLUNTEERS OF AMERICA, PORTLAND, ME, PREPARED BY DIRIGO LAND SERVICES, INC, BATH, ME, 01–16–04.

2. SEE DRAWING C50.1, SITE DETAILS, FOR STANDARD SITE LEGEND.

3. CONTRACTOR SHALL VERIFY SITE CONDITIONS, INCLUDING TEST PITS FOR LOCATIONS AND INVERTS OF UTILITIES, AND REPORT ANY DISCREPANCIES TO ARCHITECT PRIOR TO PROCEEDING WITH THAT PORTION OF THE WORK.

4. PRIOR TO REMOVAL OF UTILITIES, VERIFY UTILITY FUNCTION, MATERIAL, USE, AND CURRENT ACTIVITY. REPORT DISCREPANCIES TO THE ARCHITECT FOR DIRECTION PRIOR TO COMMENCING THE WORK ON THAT UTILITY.

5. SOME EXISTING PIPES COULD BE ASBESTOS CEMENT PIPE. HANDLE AND DISPOSE OF ASBESTOS MATERIALS WITH CARE AND IN ACCORDANCE WITH APPLICABLE CODES AND SAFETY STANDARDS.

6. RELOCATE EXISTING TBM INFORMATION ONTO NEW TBM OF CONTRACTORS CHOICE FOR CONSTRUCTION USE PRIOR TO REMOVAL OF EXISTING TBM.

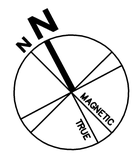

GRAPHIC SCALE
0 5 10 20 40
(IN FEET)

Architects + Engineers
HARRIMAN ASSOCIATES
One Auburn Business Park
Auburn, Me 04210
207.784.5100 tel
207.782.3017 fax
www.harriman.com
Building communities since 1870
© 2004

Project Title

BRACKETT ST. RESIDENCE RENOVATIONS

PORTLAND, MAINE

HA Project No.	03171

Key Plan

Mark	Date	Description
	10–18–04	ISSUED FOR BID

Issue Dates

Drawing Status

Drawing Title

SITE OVERVIEW PLAN

PA / PE: FLC	Drawn By: MRL

Drawing Number

C10.1