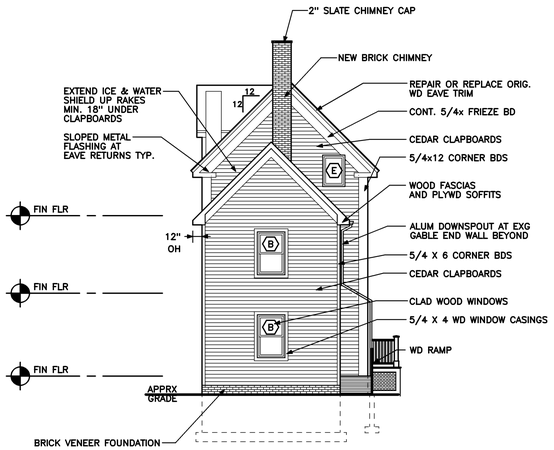

SOUTH ELEVATION

1/8" = 1'-0" | 0 4' 8' 12' | REF: NA | B3

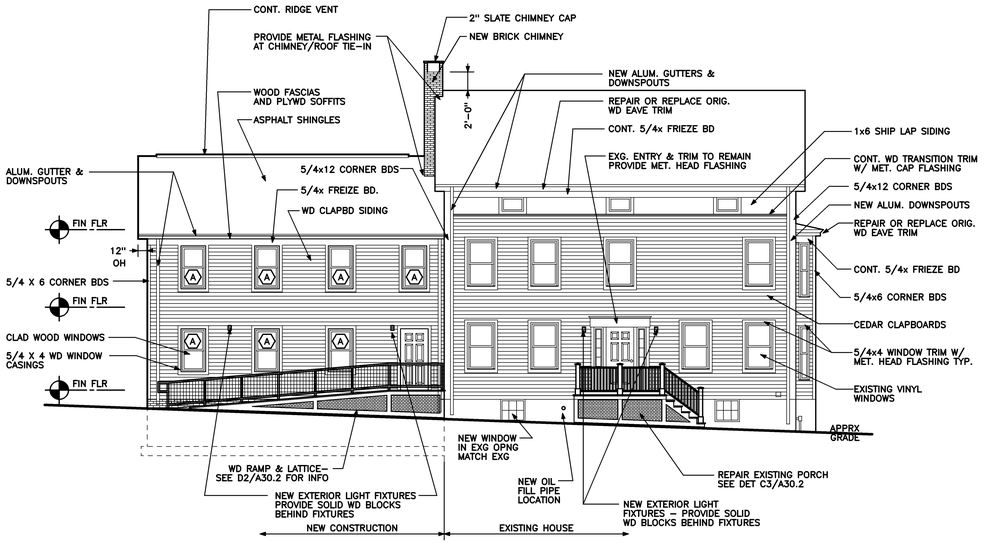

EAST ELEVATION

1/8" = 1'-0" | 0 4' 8' 12' | REF: NA | B3

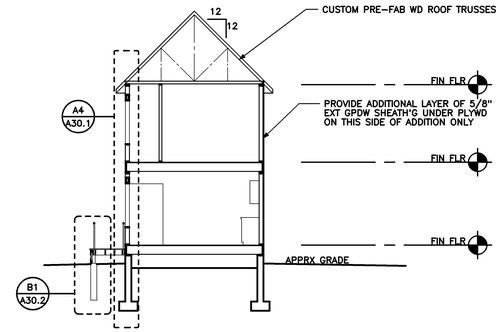

BUILDING SECTION

1/8" = 1'-0" | 0 4' 8' 12' | REF: NA | B2

NOTE:

ALL WOOD SIDING AND TRIM BOARDS ARE TO BE PRE-PRIMED ALL SURFACES. FIELD PRIME ALL CUTS IN FIELD.

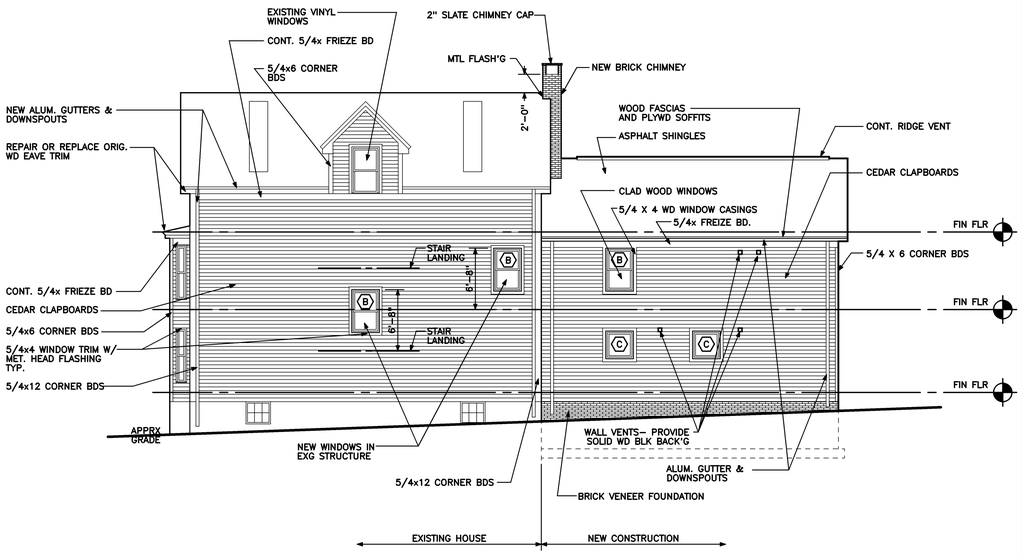

WEST ELEVATION

1/8" = 1'-0" | 0 4' 8' 12' | REF: NA | A3

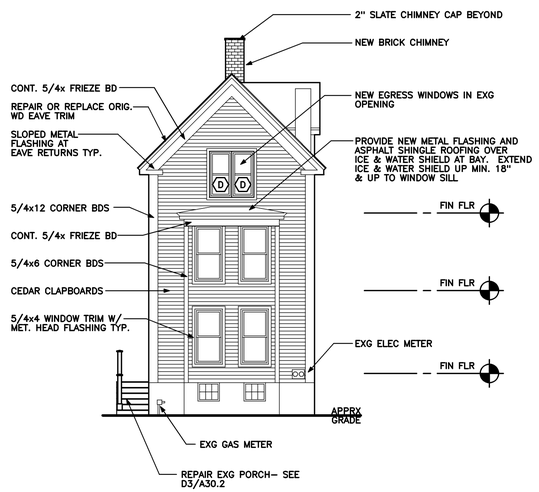

NORTH ELEVATION

1/8" = 1'-0" | 0 4' 8' 12' | REF: NA | A2

NOTE:

WINDOW SIZES ARE BASED ON ANDERSON WINDOWS AND DOORS: WOOD CLAD 200 SERIES & 400 SERIES.

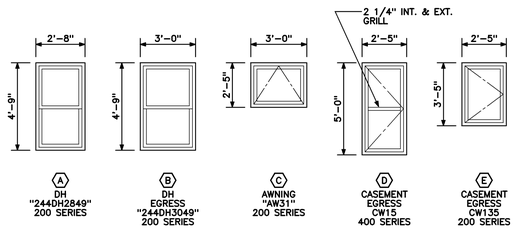

WINDOW TYPES

1/4" = 1'-0" | 0 2' 4' 6' | REF: NA | A1

Architects + Engineers

HARRIMAN ASSOCIATES

One Auburn Business Park
Auburn, Maine 04210

207.784.5100 tel
207.783.3017 fax
www.harriman.com

Building communities since 1870

© 2004

Project Title

BRACKETT ST. RESIDENCE RENOVATIONS

PORTLAND, MAINE

HA Project No.	03171

Key Plan

Mark	Date	Description
–	10-18-04	ISSUED FOR BID

Issue Dates

Drawing Status

Drawing Title

EXTERIOR ELEVATIONS

PA / PE: RJF	Drawn By: RJF/mcm

Drawing Number

A20.1