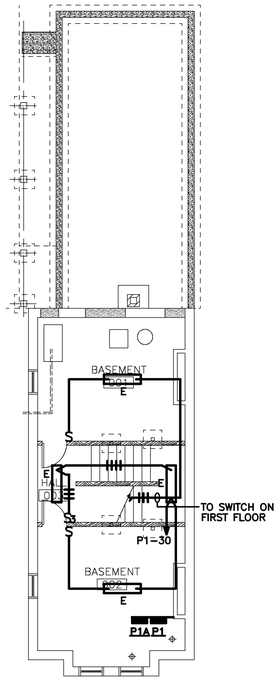

BASEMENT FLOOR PLAN

1/8" = 1'-0" | 0 4' 8' 12' | REF: NA | A4

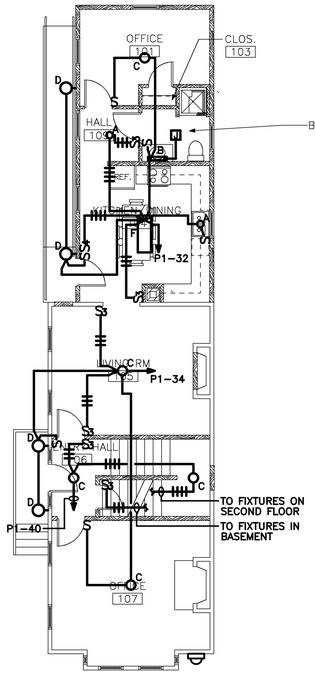

FIRST FLOOR PLAN

1/8" = 1'-0" | 0 4' 8' 12' | REF: NA | A3

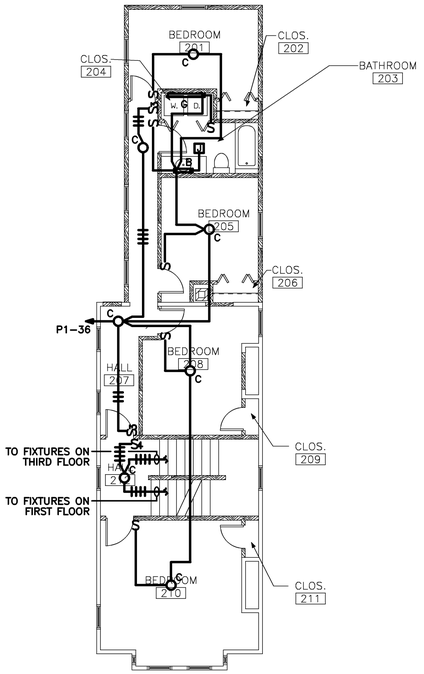

SECOND FLOOR PLAN

1/8" = 1'-0" | 0 4' 8' 12' | REF: NA | A2

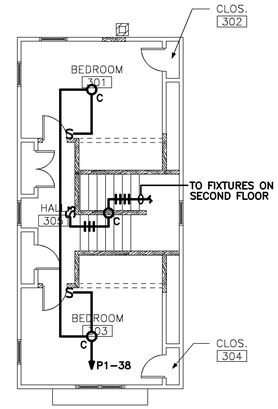

THIRD FLOOR PLAN

1/8" = 1'-0" | 0 4' 8' 12' | REF: NA | A1

Architects + Engineers

HARRIMAN ASSOCIATES

One Auburn Business Park
Auburn, Maine 04210

207.784.5100 tel
207.783.3017 fax
www.harriman.com

Building communities
since 1870

© 2003

Project Title

BRACKETT ST. RESIDENCE RENOVATIONS

PORTLAND, MAINE

HA Project No.	03171

Key Plan

Mark	Date	Description
–	10-18-04	ISSUED FOR BID

Issue Dates

Drawing Status

Drawing Title

ELECTRICAL FLOOR PLANS LIGHTING

PA / PE: PRM	Drawn By: PRA/JMB

Drawing Number

E10.1

PLOT DATE: Jun 22 2004 15:46:47 for /c/gen/03171/h_pln001.db/e3.dr by jmbri