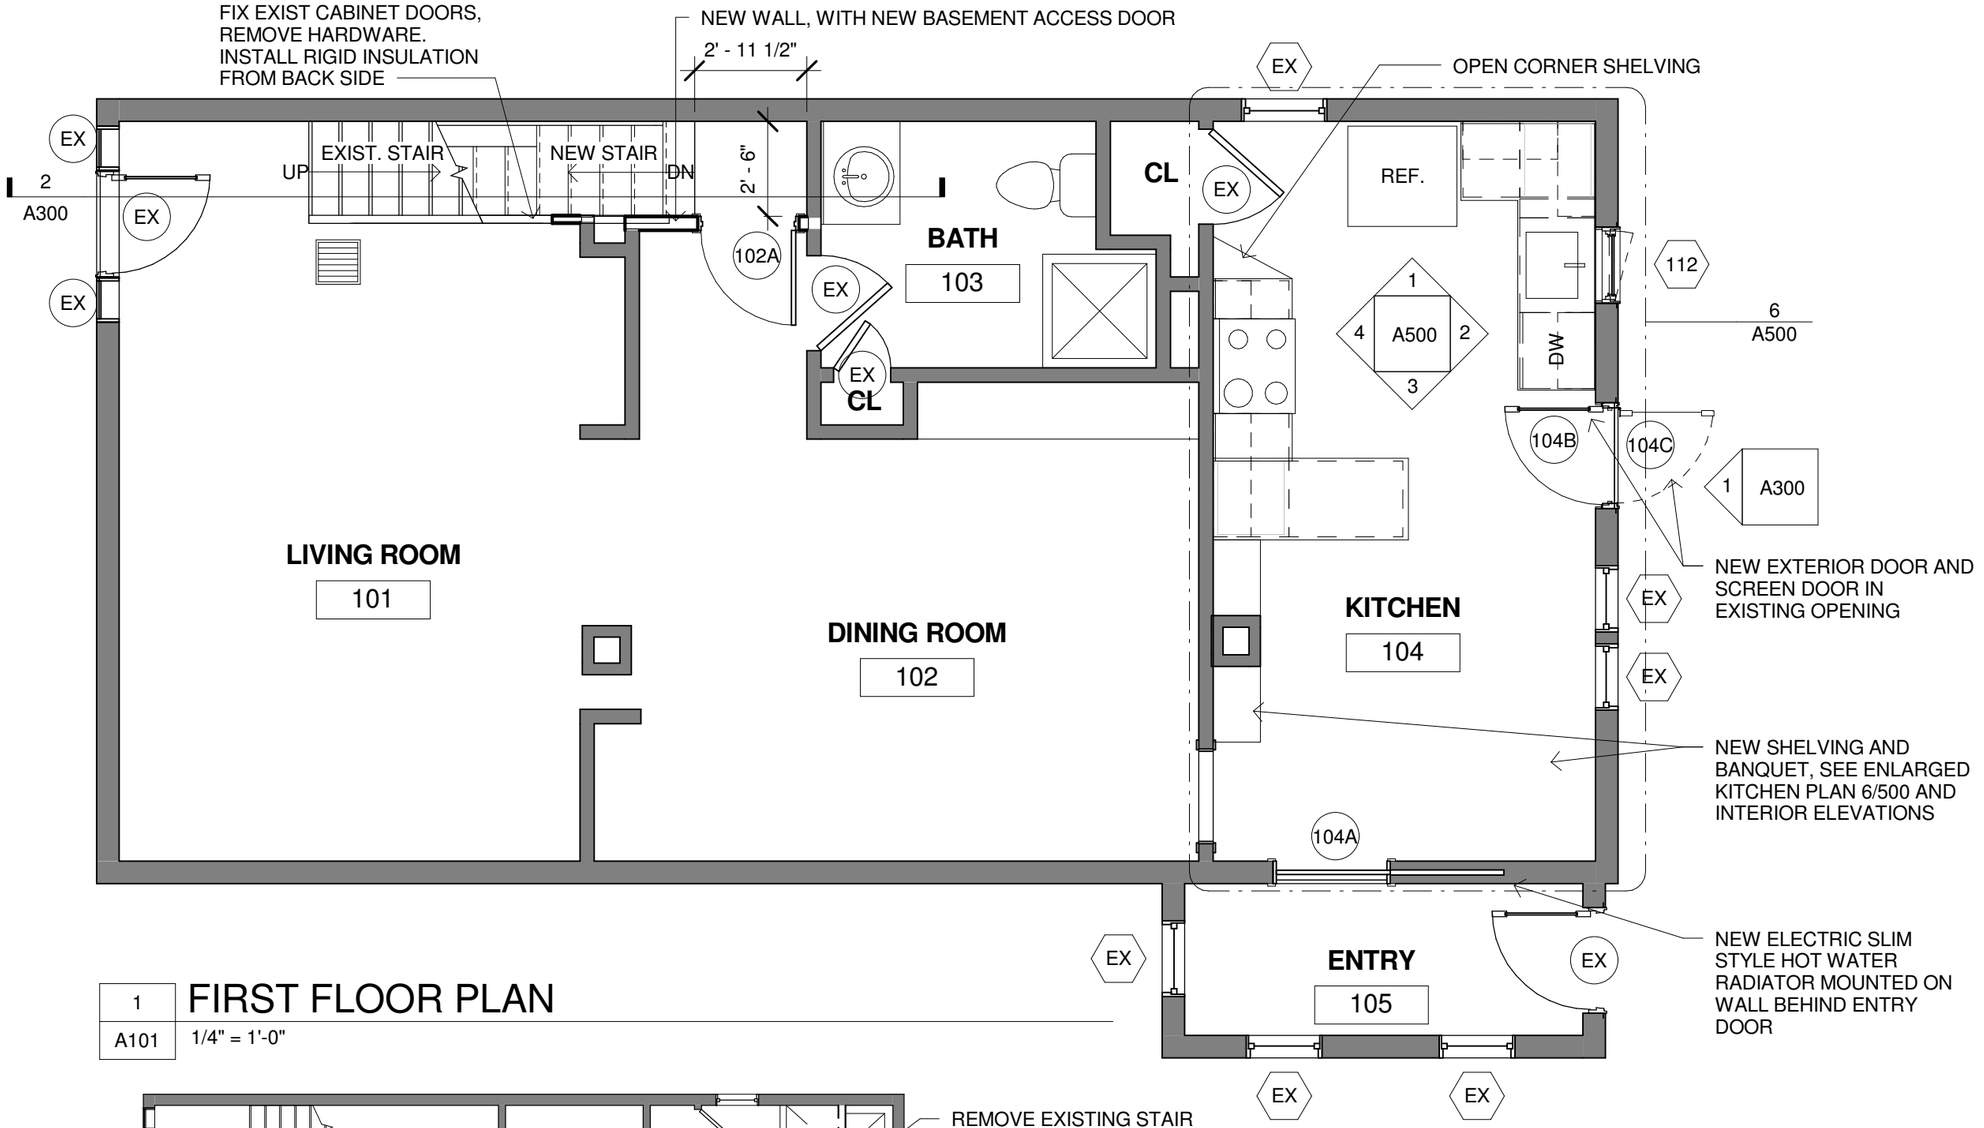

1 A101 **FIRST FLOOR PLAN**

1/4" = 1'-0"

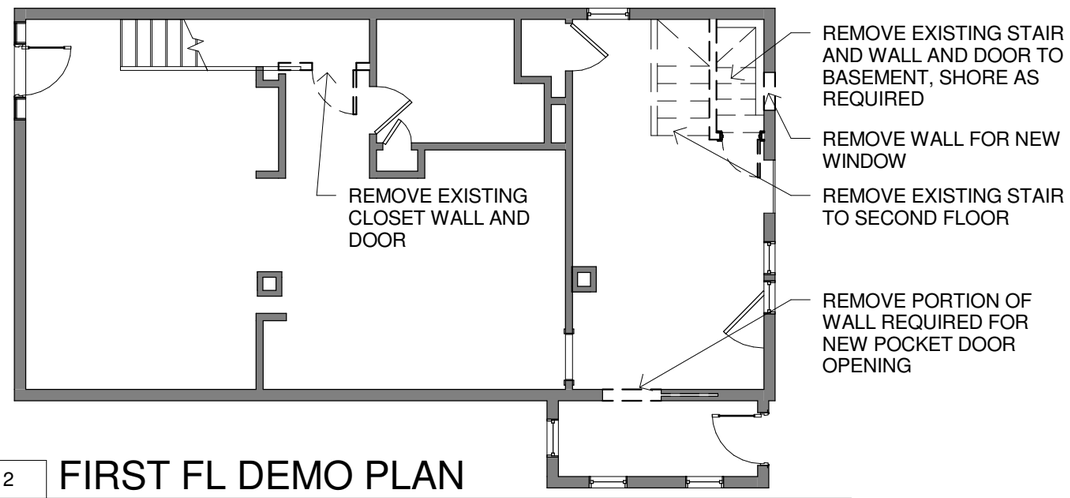

2 A101 **FIRST FL DEMO PLAN**

1/8" = 1'-0"

Linda Braley
lsbraley@yahoo.com
207.321.5060

DRAWING TITLE: FIRST FLOOR PLAN

PROJECT NAME: PAGE BAMPTON RESIDENCE
PORTLAND MAINE

THIS DRAWING IS THE PROPERTY OF LINDA BRALEY AND IS NOT TO BE COPIED OR REPRODUCED IN PART OR WHOLE. 2016 © LINDA BRALEY

DATE OF ISSUE
SEPT 20, 2016
DESCRIPTION
CONCEPTUAL
SCALE
As indicated
PROJECT NUMBER
2016-0700

A101