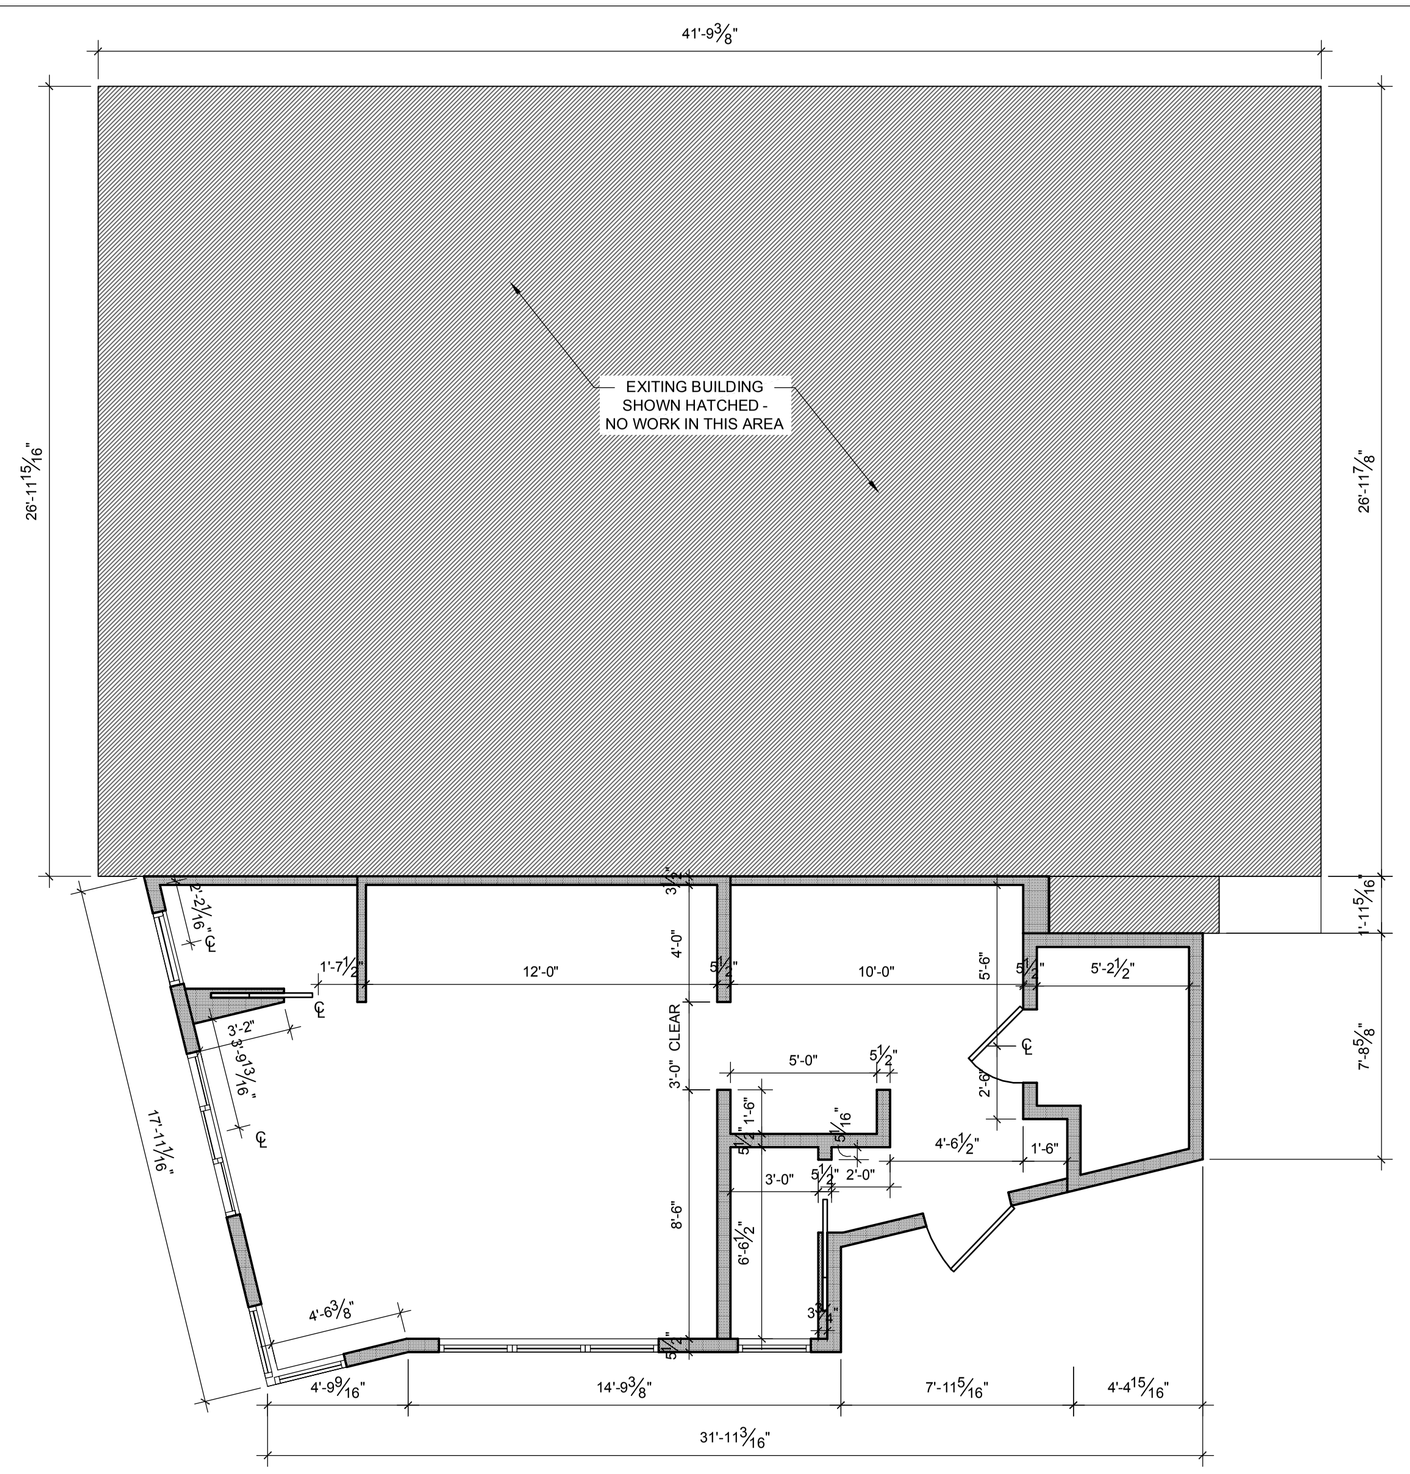

2 DIMENSIONAL FLOOR PLAN
1/4" = 1'-0"

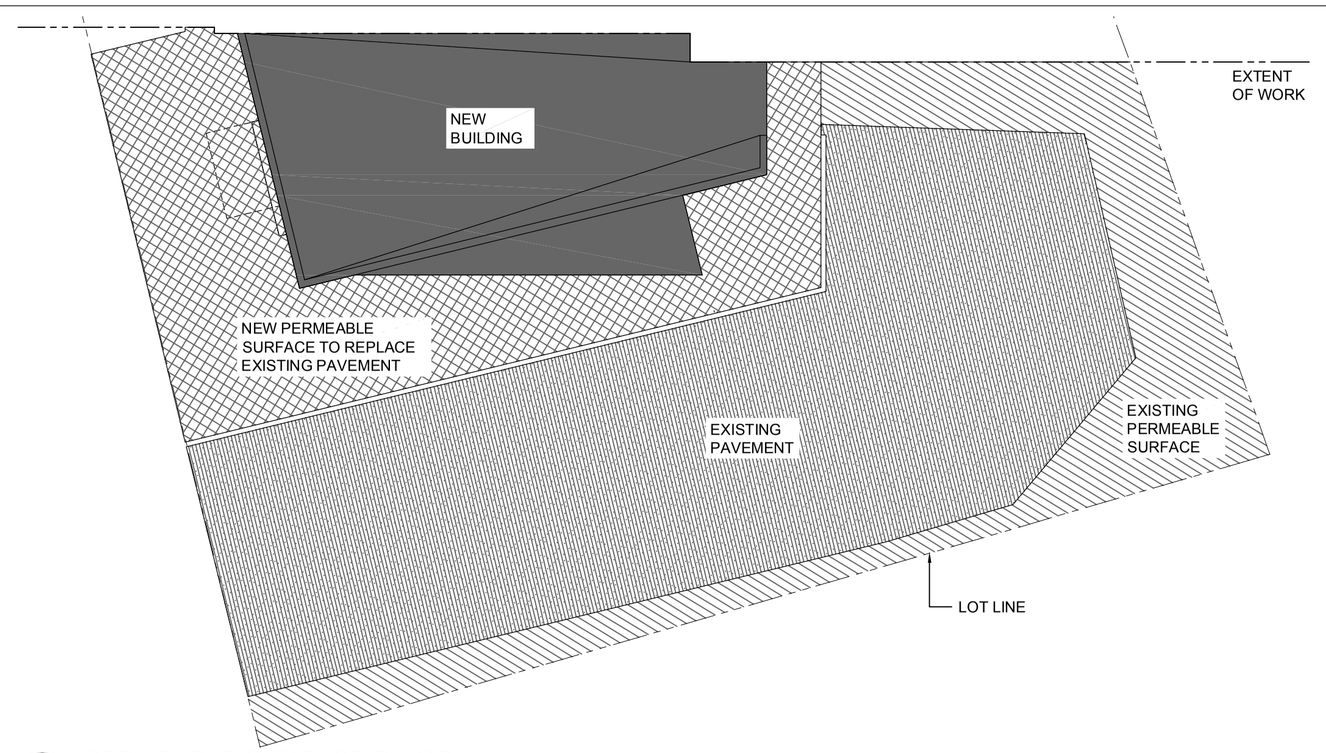

3 PERMEABLE SURFACE DIAGRAM
1/16" = 1'-0"

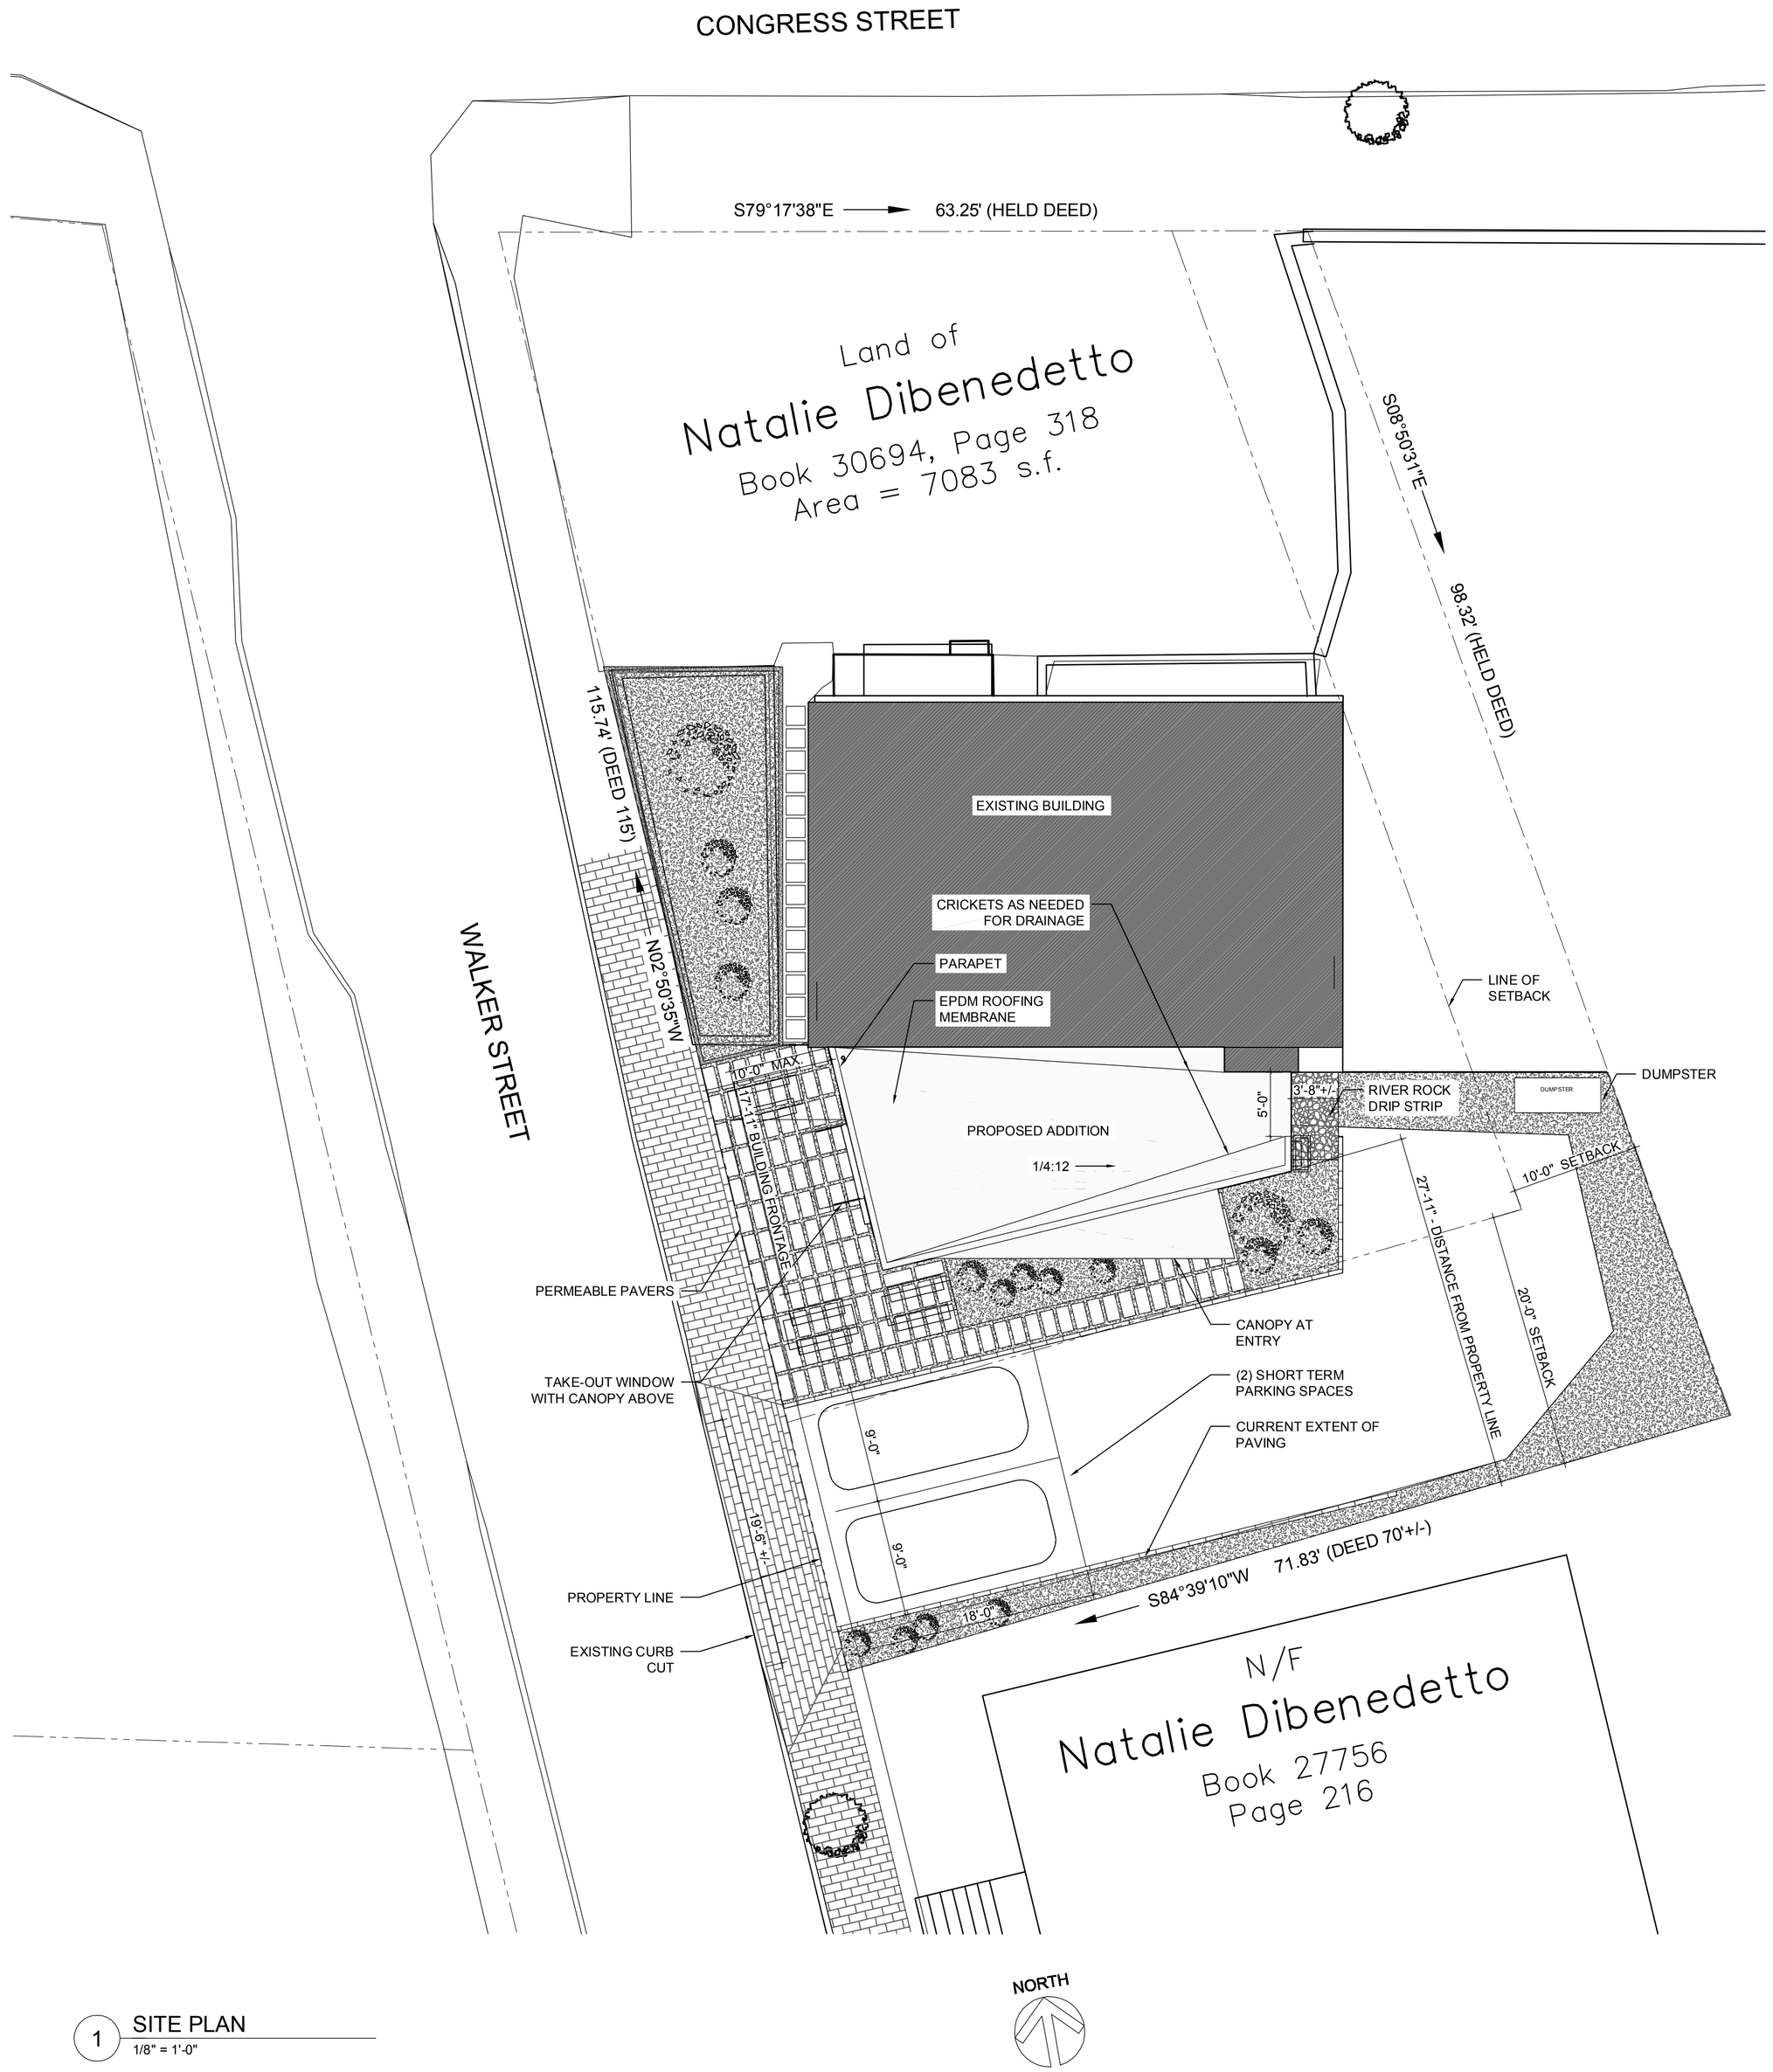

1 SITE PLAN
1/8" = 1'-0"

ferrer rogers DESIGN | leslie benson DESIGNS
19 Commercial Street Portland Maine 04101

LICENSED ARCHITECT
LESLIE B. BENSON
No. 3750
STATE OF MAINE
PROFESSIONAL SEAL

722 CONGRESS STREET
Portland Maine 04102

CONSULTANT

STATUS: PERMIT SET
NOT FOR CONSTRUCTION

ISSUE DATE: 7.11.14

PROJECT NO: 2014-100

A1.0
SITE PLAN &
DIMENSIONAL
FLOOR PLAN