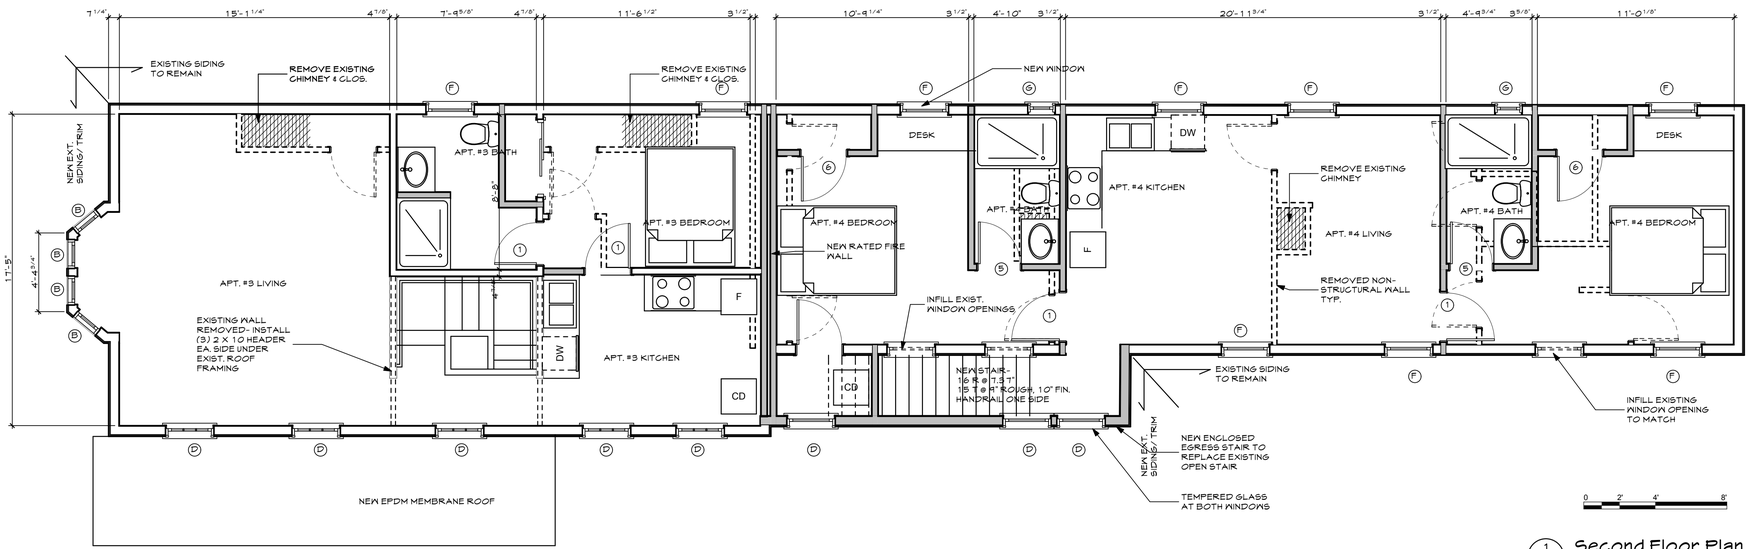

1 A1.2 Second Floor Plan
SCALE: 1/4" = 1'-0"

THIS DRAWING IS AN INSTRUMENT OF SERVICE AND SHALL REMAIN THE PROPERTY OF WHIPPLE CALLENDER ARCHITECTS. IT SHALL NOT BE USED FOR ANY OTHER PURPOSE THAT FOR WHICH IT IS SPECIFICALLY FURNISHED

A1.2 Second Floor Plan : Plotted on 12/18/13 at 2:11 PM by JA Delaney. File Path: /Volumes/LaCie Disk/ WCA Projects/2013 Projects/LSR Lewis street renovation/LSR ArchiCAD Models/ LSR Model Bldg.pln

13 LEWIS STREET

13 LEWIS STREET PORTLAND, MAINE

WHIPPLE — CALLENDER ARCHITECTS

136 PLEASANT AVE.
PORTLAND, ME 04103
P 207.775.2696
F 207.775.3631
www.whipplecallender.com

MARK	DATE	DESCRIPTION

DATE: 11.5.13
CHECKED BY: JAD
DRAWN BY: Initials
JOB: ##-XXX
SHEET TITLE: SECOND FLOOR PLAN

A1.2