EXISTING DRIVEWAY ELEVATION

EXISTING SIDE ELEVATION

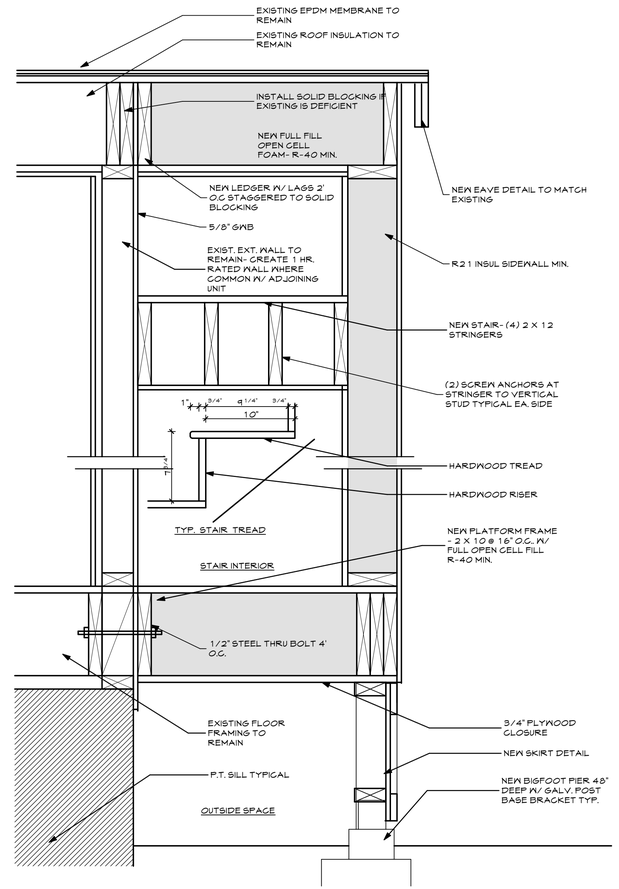

EGRESS STAIR SECTION

0 6" 12" 18"

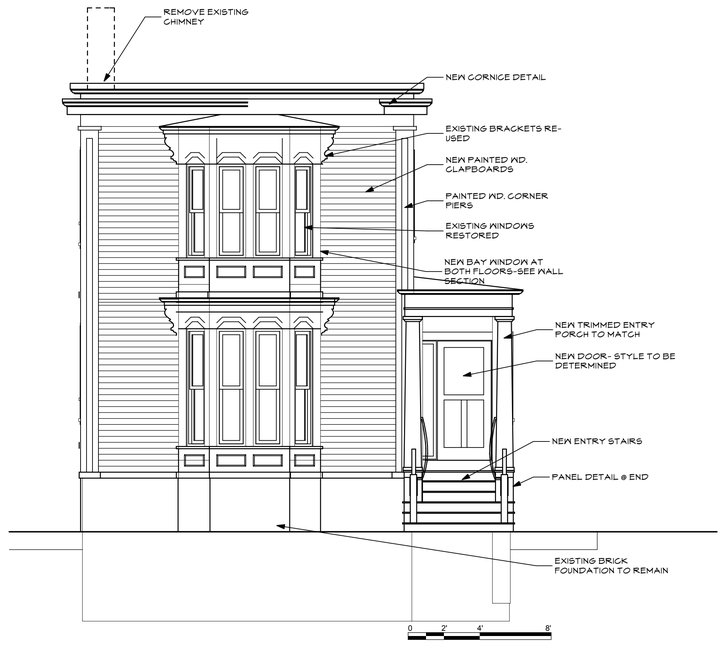

1 / A2.1 Street Elevation
SCALE: 1/4" = 1'-0"

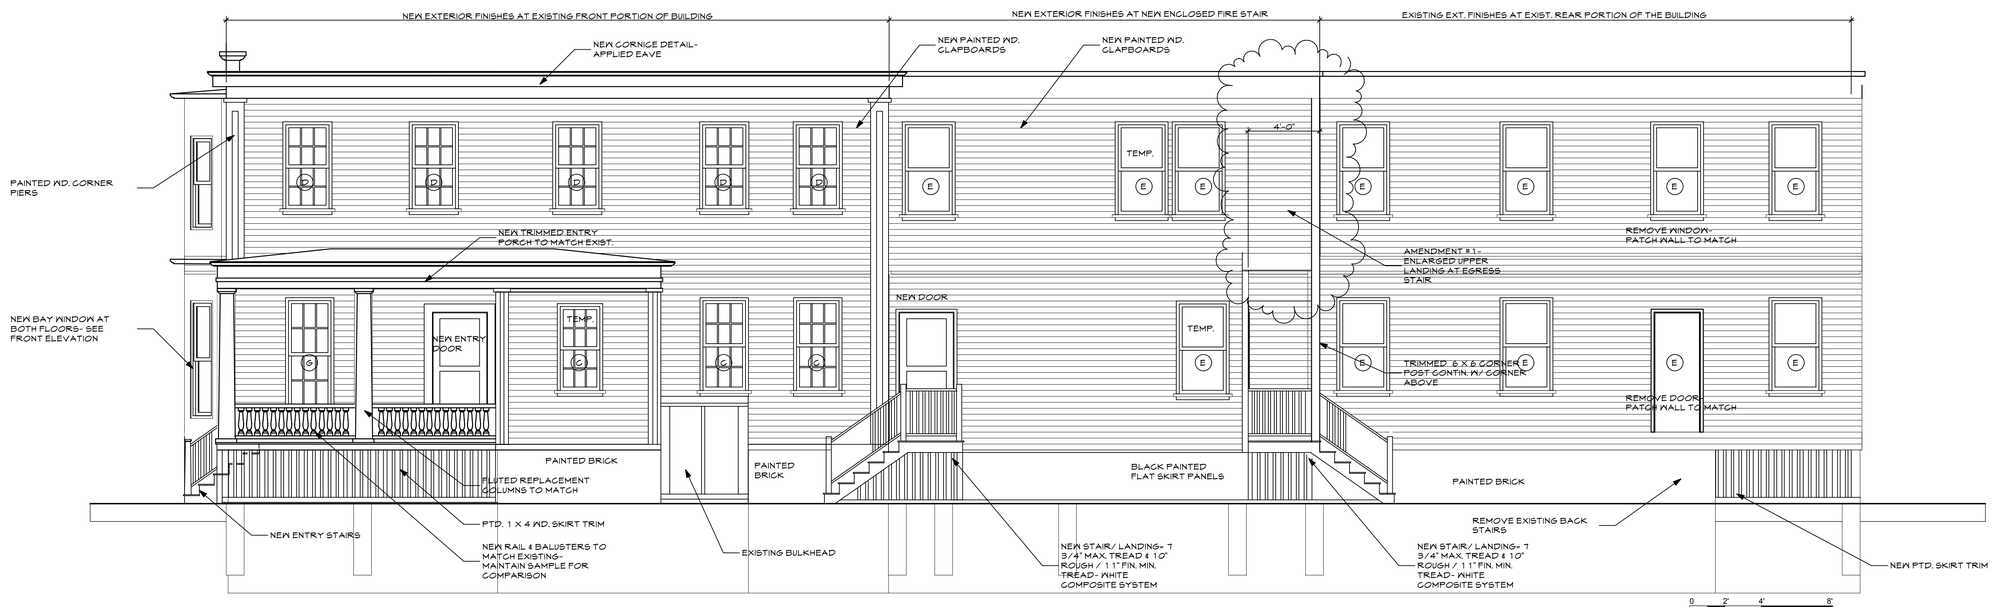

1 / A2.1 Right Side Elevation
SCALE: 1/4" = 1'-0"

THIS DRAWING IS AN INSTRUMENT OF SERVICE AND SHALL REMAIN THE PROPERTY OF WHIPPLE CALLENDER ARCHITECTS. IT SHALL NOT BE USED FOR ANY OTHER PURPOSE THAT FOR WHICH IT IS SPECIFICALLY FURNISHED

13 LEWIS STREET
PORTLAND, MAINE

WHIPPLE — CALLENDER ARCHITECTS
136 PLEASANT AVE.
PORTLAND, ME 04103
P 207.775.2696
F 207.775.3631
www.whipplecallender.com

MARK | DESCRIPTION | DATE

DATE: 5.13.14
CHECKED BY: JAD
DRAWN BY: JAD
JOB: ##-XXX
SHEET TITLE: EXT. ELEVATIONS

A2.1